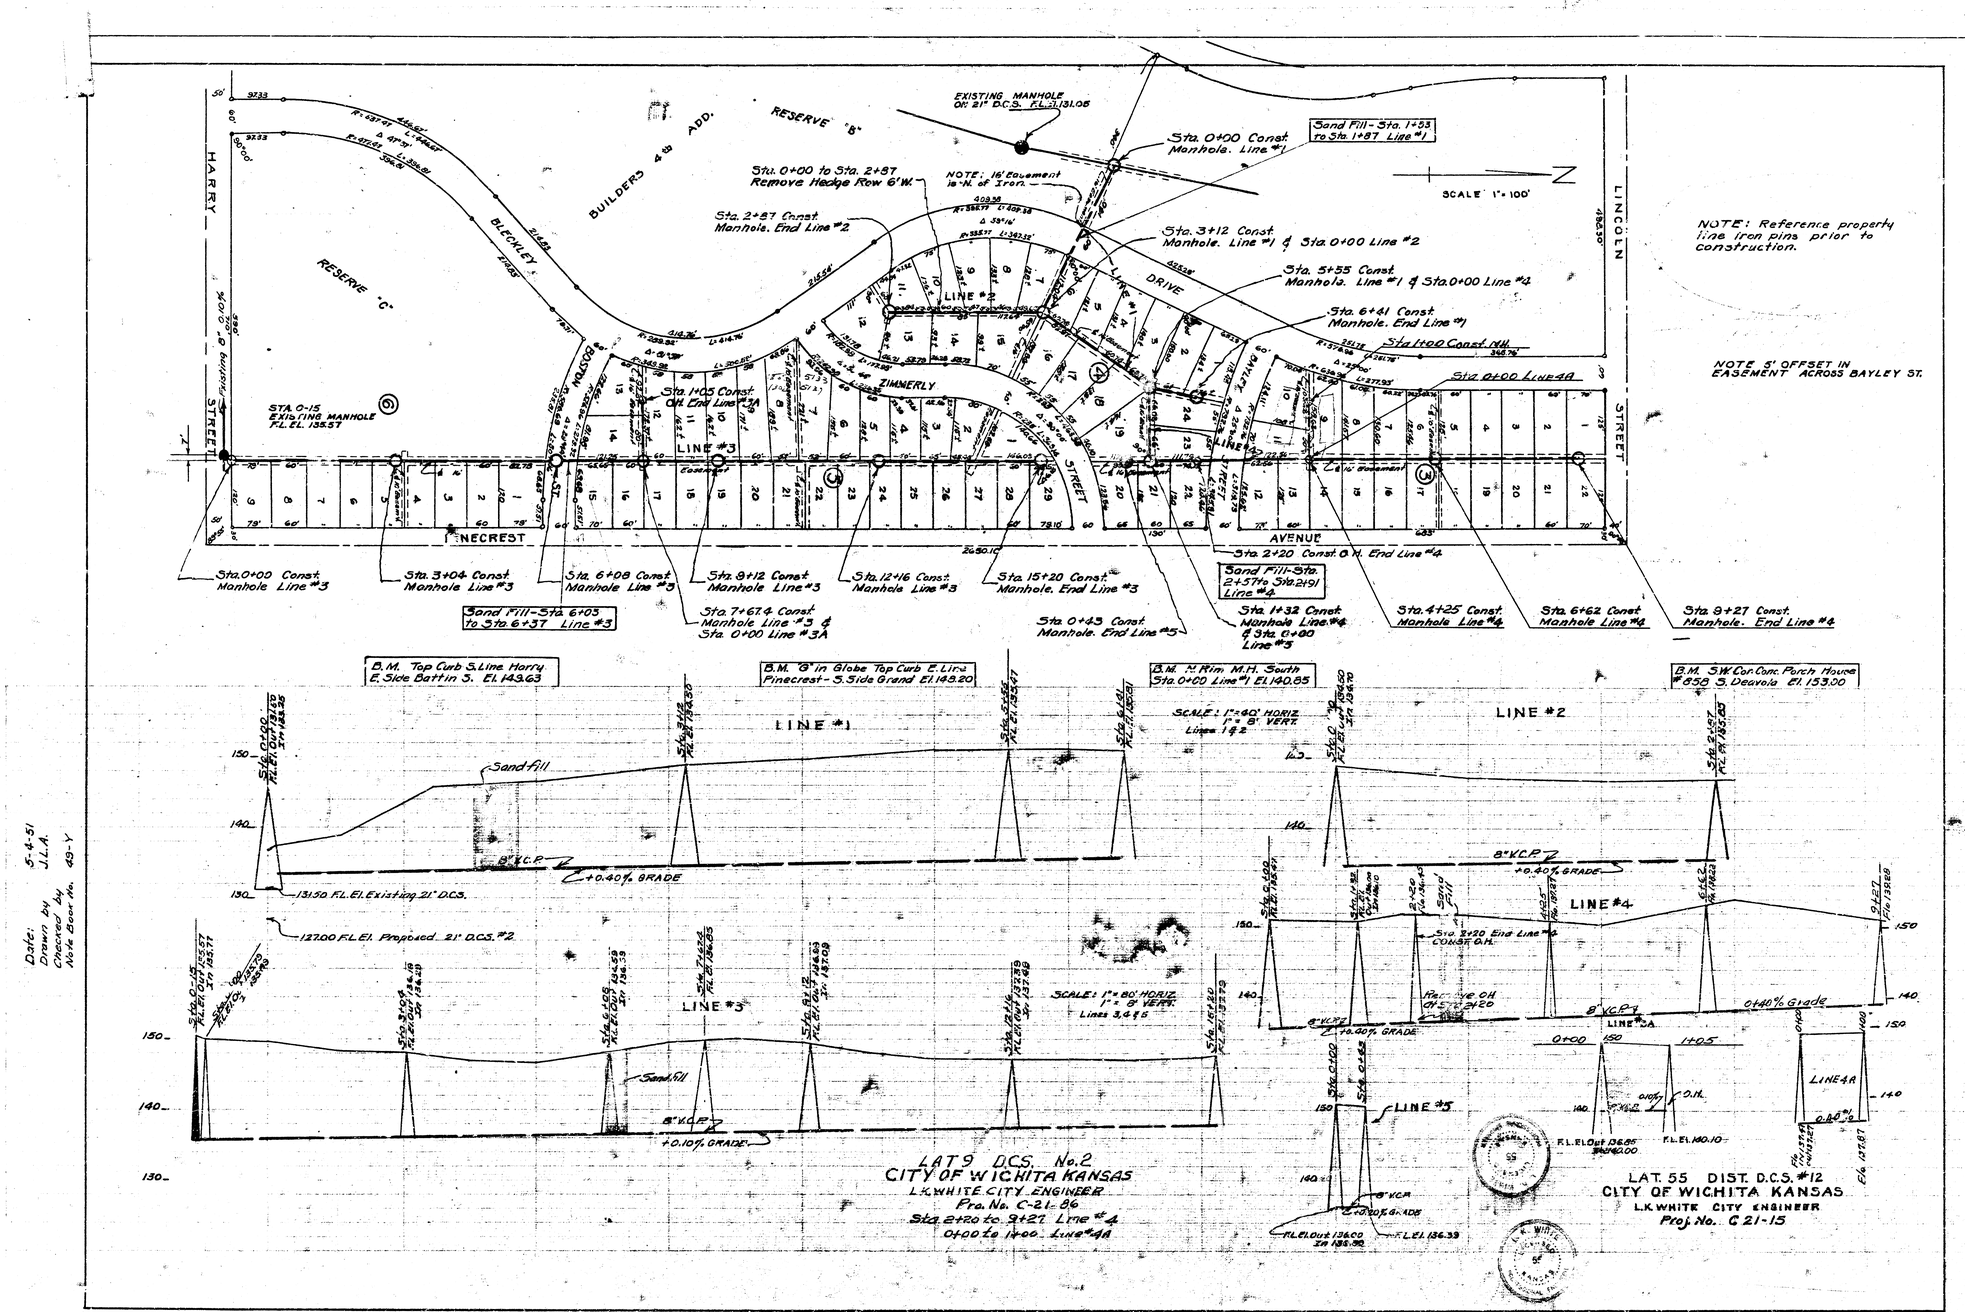
HARRY STREET
BOSTON BOARD
BLEDSOE STREET
BUILDERS 4th ADD.
RESERVE 'C'
RESERVE 'B'
LINCOLN STREET
DRIVE
ZIMMERLY
NECREST
AVENUE
LINE #1
LINE #2
LINE #3
LINE #4
LINE #5
LINE #4A
SCALE 1" = 100'
NOTE: Reference property line iron pins prior to construction.
NOTE 5' OFFSET IN EASEMENT ACROSS BAYLEY ST.
EXISTING MANHOLE ON 21" D.C.S. FL. 131.05
Sta. 0+00 Const. Manhole. Line #1
Sand Fill - Sta. 1+53 to Sta. 1+87 Line #1
Sta. 0+00 to Sta. 2+87 Remove Hedge Row 6' W.
NOTE: 16' Easement is N. of Iron.
Sta. 2+87 Const. Manhole. End Line #2.
Sta. 3+12 Const. Manhole. Line #1 & Sta. 0+00 Line #2
Sta. 5+55 Const. Manhole. Line #1 & Sta. 0+00 Line #1
Sta. 6+41 Const. Manhole. End Line #1
Sta. 1+00 Const. C.H.
Sta. 0+00 Line 4A
Sta. 1+05 Const. C.H. End Line #3A
Sta. 0-15 EXISTING MANHOLE F.L. EL. 135.57
Sta. 0+00 Const. Manhole Line #3
Sta. 3+04 Const. Manhole Line #3
Sta. 6+08 Const. Manhole Line #3
Sta. 8+12 Const. Manhole Line #3
Sta. 12+16 Const. Manhole Line #3
Sta. 15+20 Const. Manhole. End Line #3
Sand Fill - Sta. 6+05 to Sta. 6+37 Line #3
Sand Fill - Sta. 6+05 to Sta. 6+37 Line #3
Sta. 7+67.4 Const. Manhole Line #3 & Sta. 0+00 Line #3A
Sta. 0+43 Const. Manhole. End Line #5
Sta. 2+20 Const. C.H. End Line #4
Sand Fill - Sta. 2+57 to Sta. 21+91 Line #4
Sta. 1+32 Const. Manhole Line #4 & Sta. 0+00 Line #5
Sta. 4+25 Const. Manhole Line #4
Sta. 6+62 Const. Manhole Line #4
Sta. 9+27 Const. Manhole. End Line #4
B.M. Top Curb S. Line Harry E. Side Battin S. El. 143.63
B.M. 'B' in Globe Top Curb E. Line Pinecrest - S. Side Grand El. 143.20
B.M. N. Rim M.H. South Sta. 0+00 Line #1 El. 140.85
B.M. S.W. Cor. Conc. Porch House #856 S. Deavola El. 153.00
SCALE: 1" = 40' HORIZ. 1" = 8' VERT. Lines 1 & 2
SCALE: 1" = 80' HORIZ. 1" = 8' VERT. Lines 3, 4 & 5
Sandfill
8" V.C.P.
+0.40% GRADE
13150 F.L. El. Existing 21" D.C.S.
12700 F.L. El. Proposed 21" D.C.S. #2
+0.10% GRADE
0+40% Grade
Sta. 1+30 End Line #4 CONST. C.H.
Remove OH
Sand Fill
LINE #4A
F.L. El. Out 136.00 Sta 1+00
F.L. El. 136.33
F.L. El. 130.10
F.L. El. Out 126.25 Sta 1+00
LAT. 9 D.C.S. No. 2
CITY OF WICHITA KANSAS
L.K. WHITE CITY ENGINEER
Proj. No. C-21-86
Sta. 2+20 to 9+27 Line #4
0+00 to 14+00 Line #4A
LAT. 55 DIST. D.C.S. #12
CITY OF WICHITA KANSAS
L.K. WHITE CITY ENGINEER
Proj. No. C 21-15
Date: 5-4-51
Drawn by J.L.A.
Checked by
Note Sheet No. 49-Y