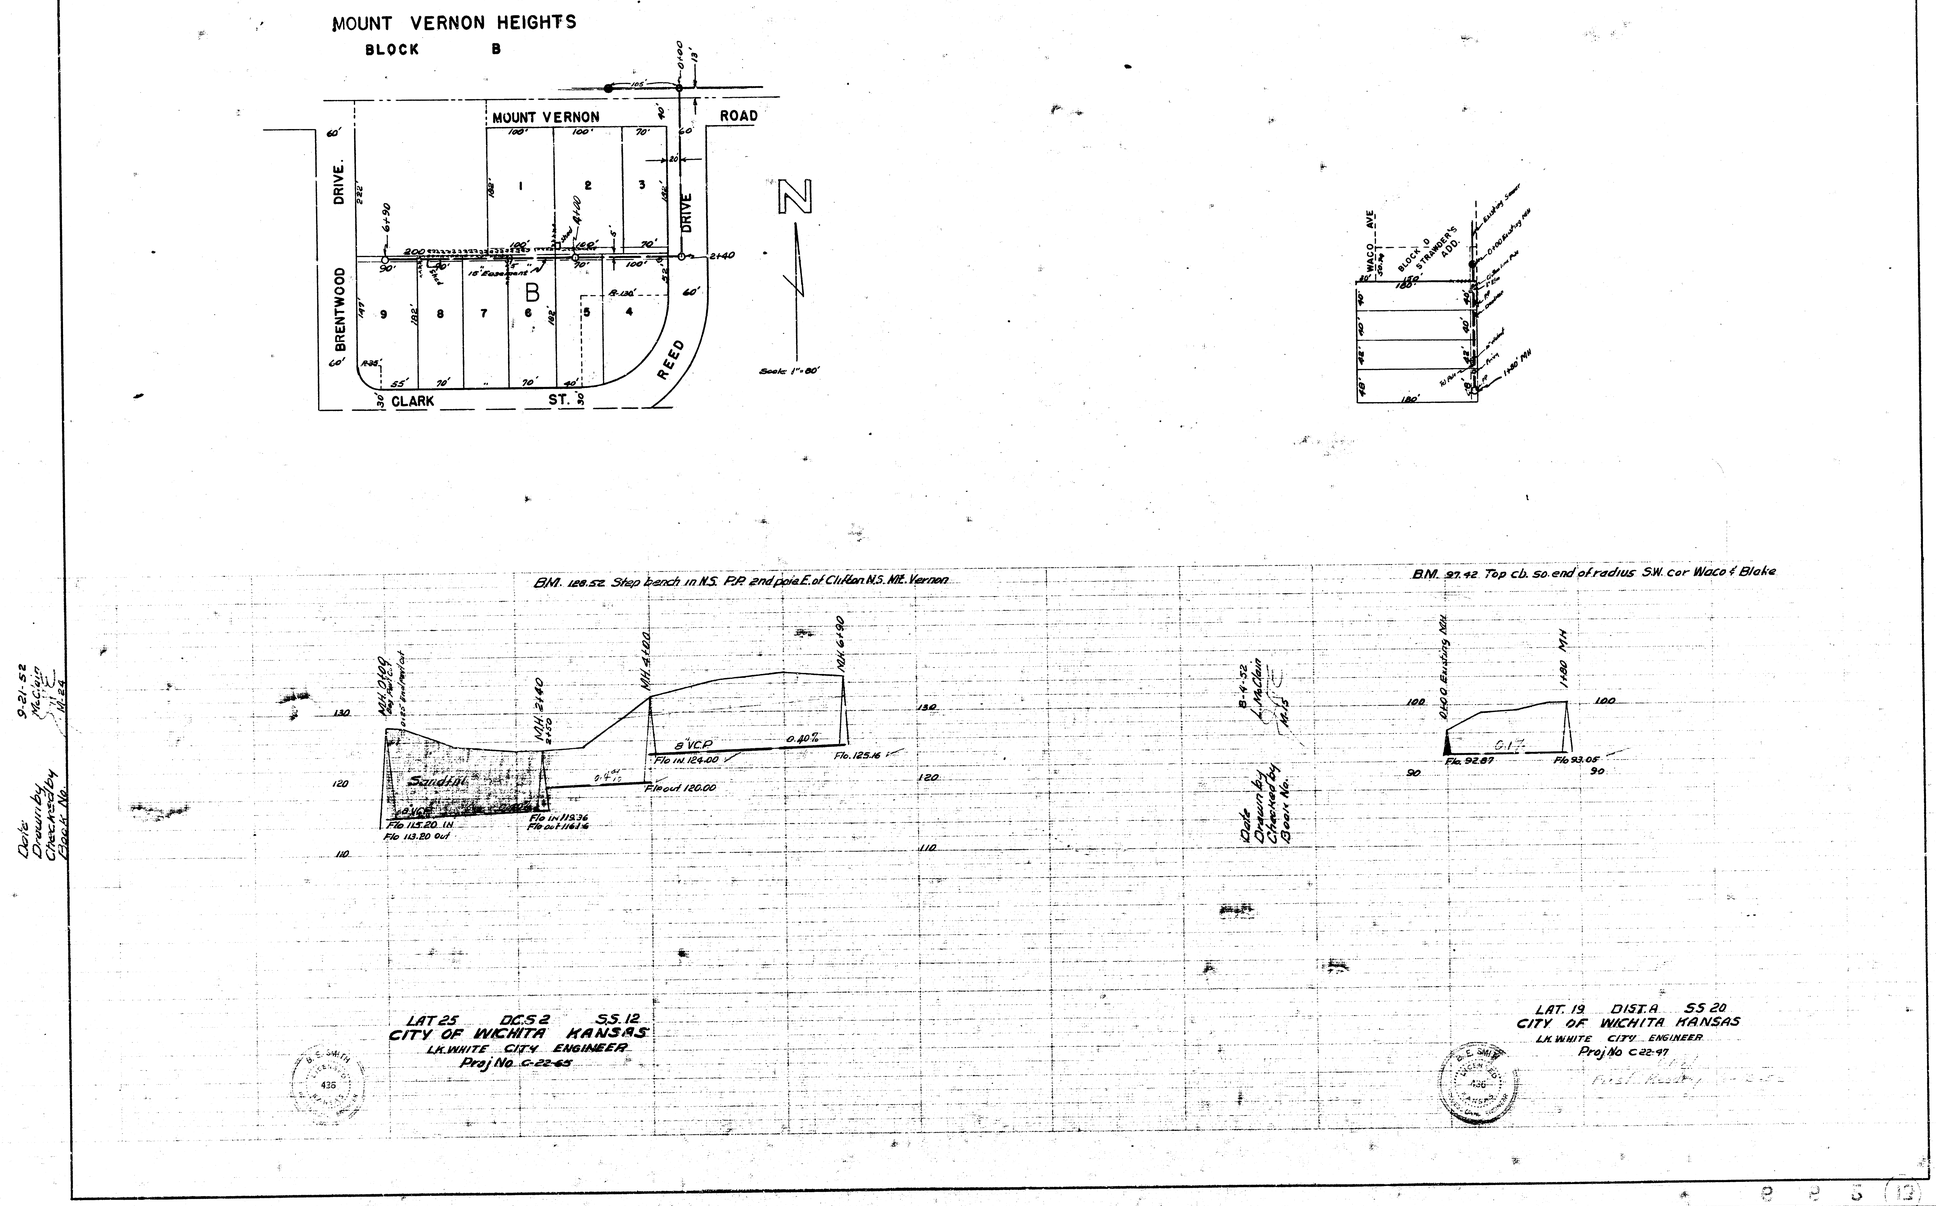
MOUNT VERNON HEIGHTS
BLOCK B
MOUNT VERNON ROAD
BRENTWOOD DRIVE.
REED DRIVE
CLARK ST.
B
Scale 1"=80'
WACO AVE
BLOCK D STRANDER'S ADD.
B.M. 128.52 Step bench in N.S. P.P. 2nd pole E. of Clifton N.S. Mt. Vernon
B.M. 97.42 Top cb. so. end of radius S.W. cor Waco & Blake
Sand fill
8" VCP
Flo in 124.00
Flo out 120.00
Flo 125.16
Flo 115.20 IN
Flo 113.20 out
Flo in 119.36
Flo out 116.16
Flo 92.87
Flo 93.05
Date
Drawn by
Checked by
Book No.
9-21-52
McClain
LAT 25 DC.S 2 S.S. 12
CITY OF WICHITA KANSAS
L.K. WHITE CITY ENGINEER
Proj No C-22-65
LAT. 19 DIST. A SS 20
CITY OF WICHITA KANSAS
L.K. WHITE CITY ENGINEER
Proj No C22-47