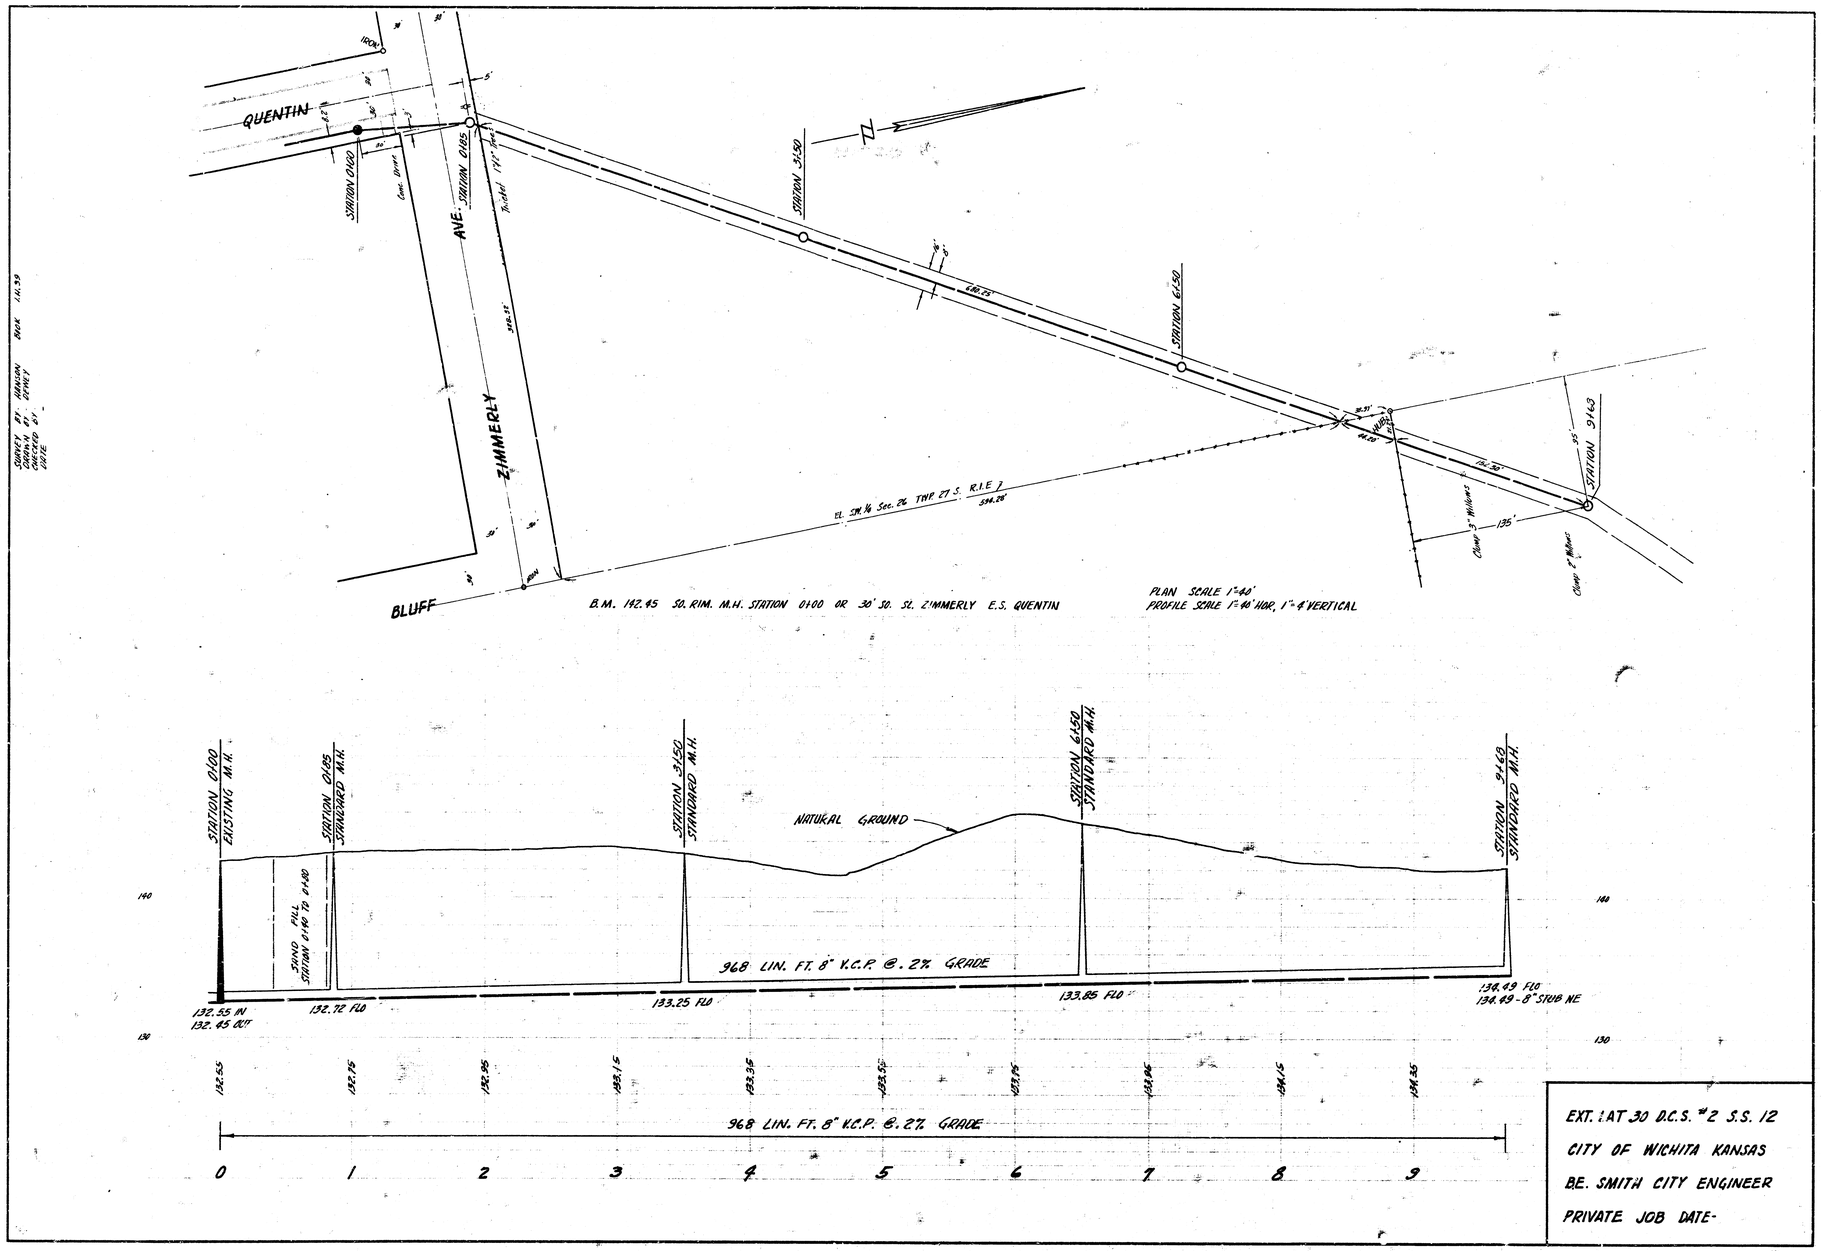

EXT. AT 30 D.C.S. #2 S.S. 12
CITY OF WICHITA KANSAS
B.E. SMITH CITY ENGINEER
PRIVATE JOB DATE-