

SURVEY BY HANSON BOOK 110.39
DRAWN BY DEWEY
CHECKED BY
DATE

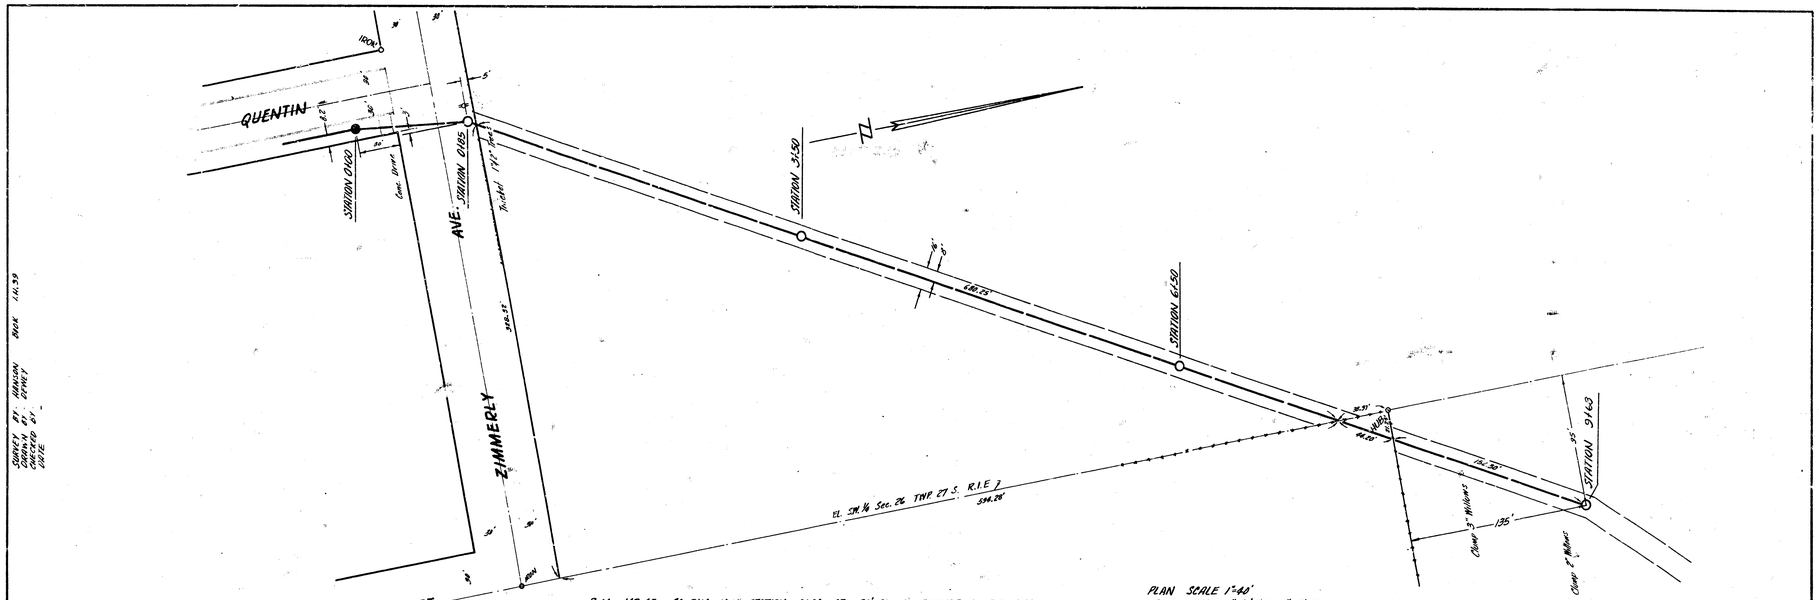

B.M. 192.45 SO. RIM. M.H. STATION 0100 OR 30' SO. SL. ZIMMERLY E.S. QUENTIN

PLAN SCALE 1"=40'
PROFILE SCALE 1"=40' HOR, 1"=4' VERTICAL

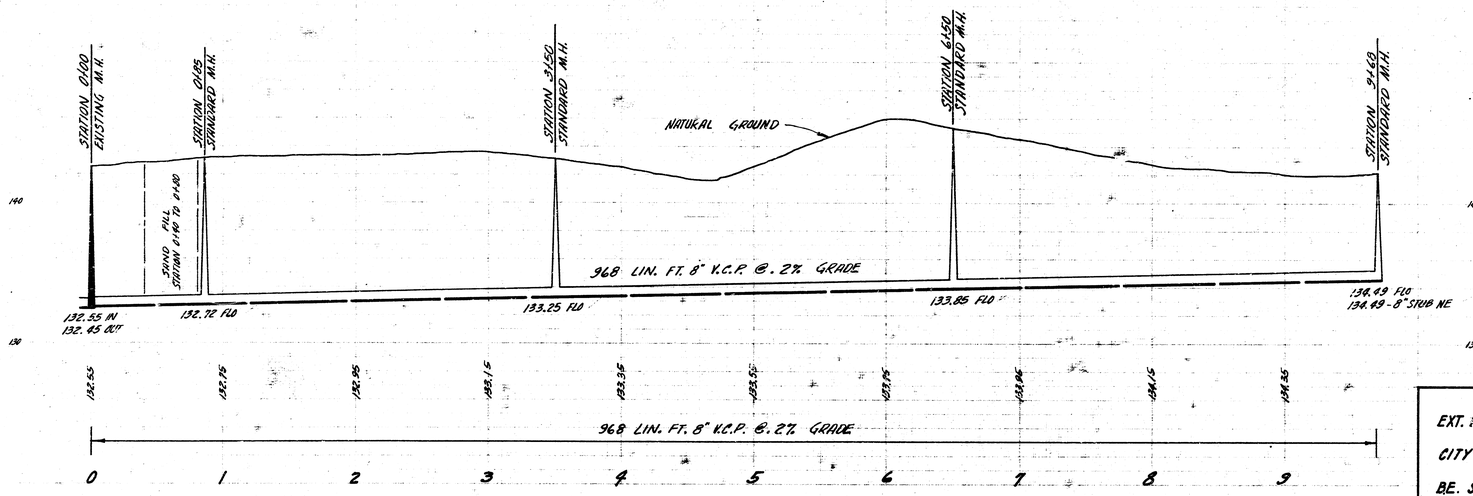

EXT. AT 30 D.C.S. #2 S.S. 12
CITY OF WICHITA KANSAS
BE. SMITH CITY ENGINEER
PRIVATE JOB DATE-