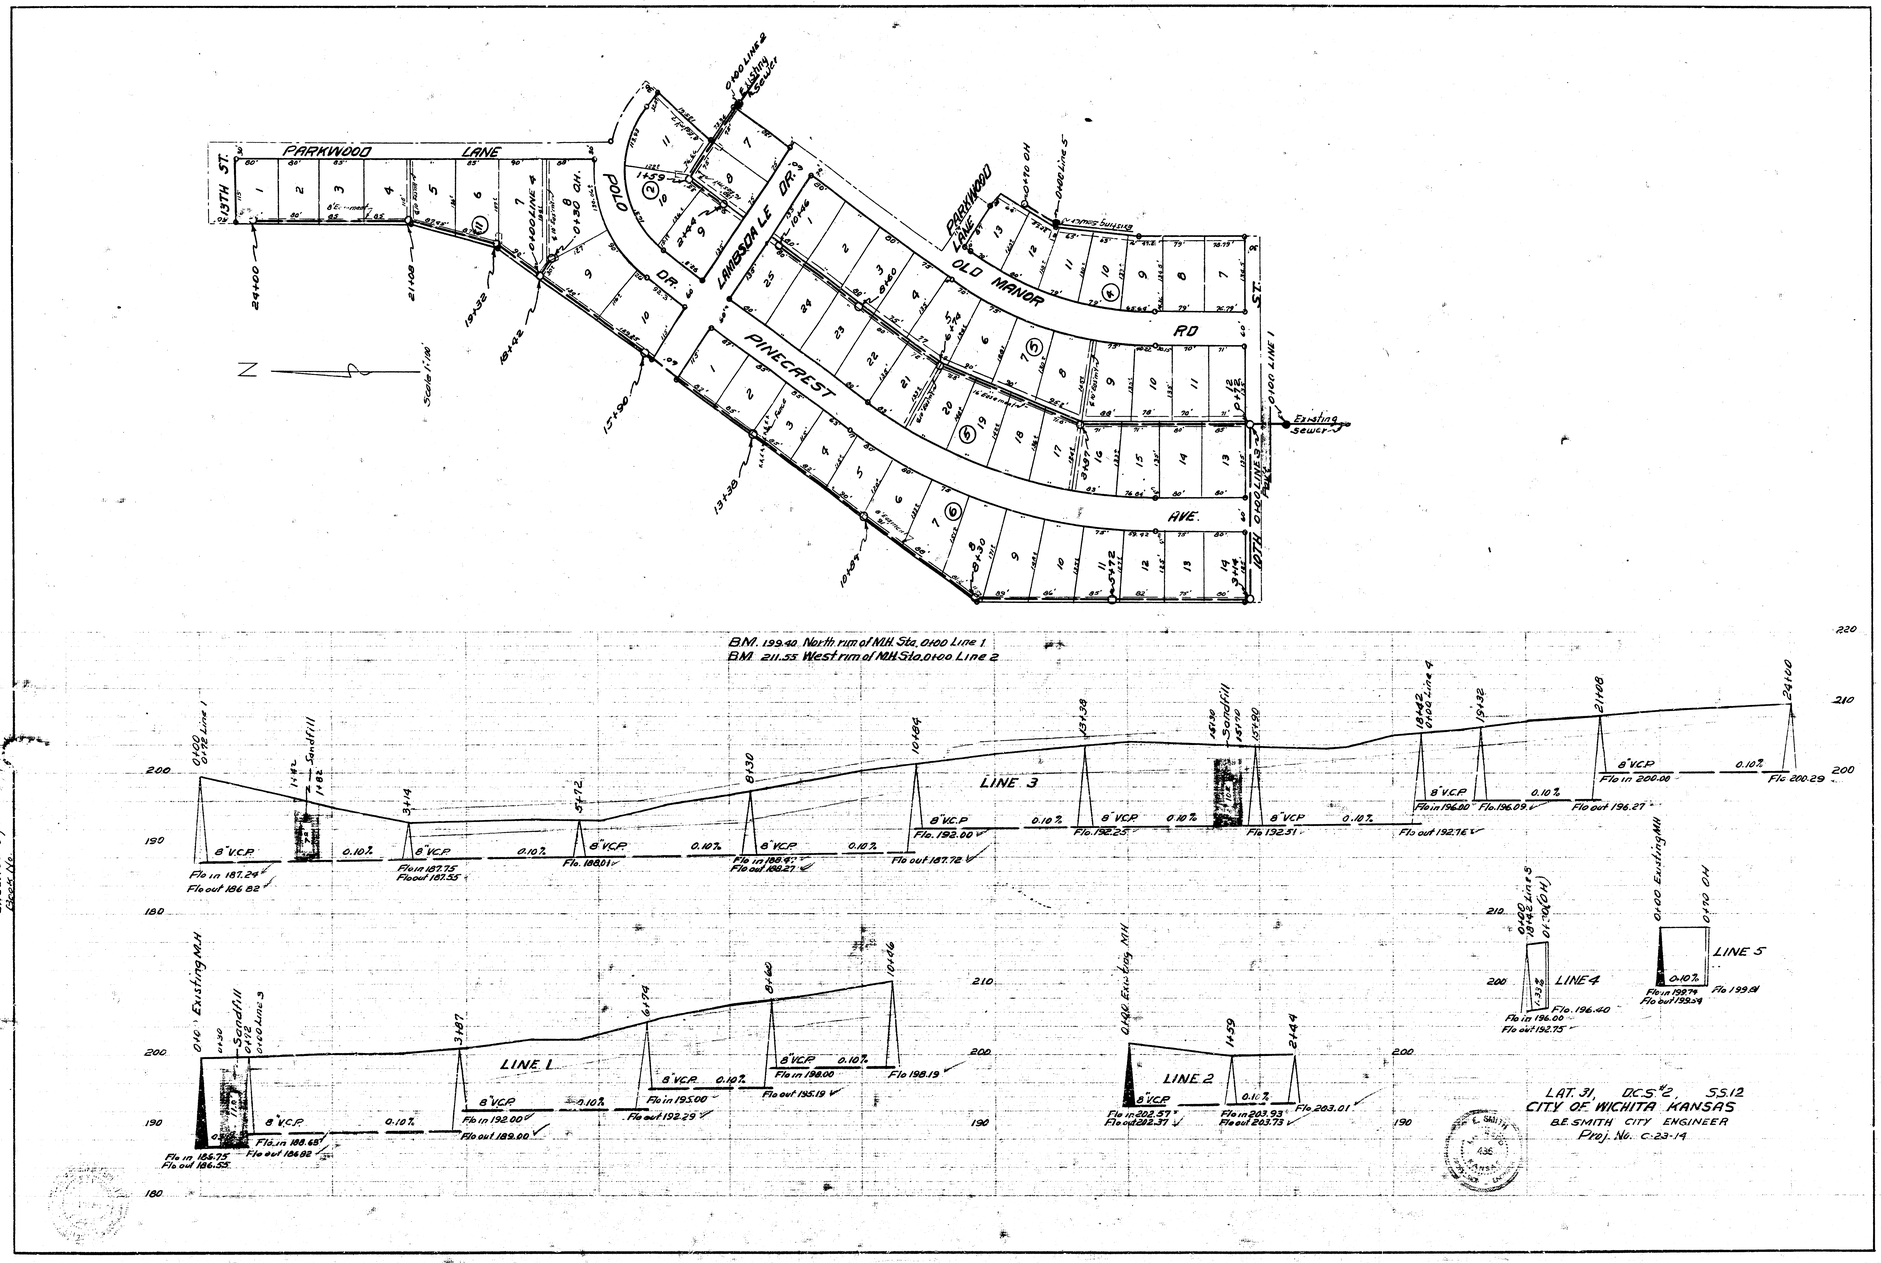
PARKWOOD LANE
13TH ST.
POLO DR.
LAMBSDALE DR.
PINECREST AVE.
OLD MANOR RD
PARKWOOD LANE
10TH ST.
Existing Sewer
Scale 1:100
BM. 199.40 North rim of M.H. Sta. 0+00 Line 1
BM. 211.55 West rim of M.H. Sta. 0+00 Line 2
LINE 1
LINE 2
LINE 3
LINE 4
LINE 5
Sandfill
Existing M.H.
Date Drawn by Checked by Book No.
5-23-53 L. McClain
LAT. 31, D.C.S. #2, S.S.12
CITY OF WICHITA KANSAS
B.E. SMITH CITY ENGINEER
Proj. No. C-23-14