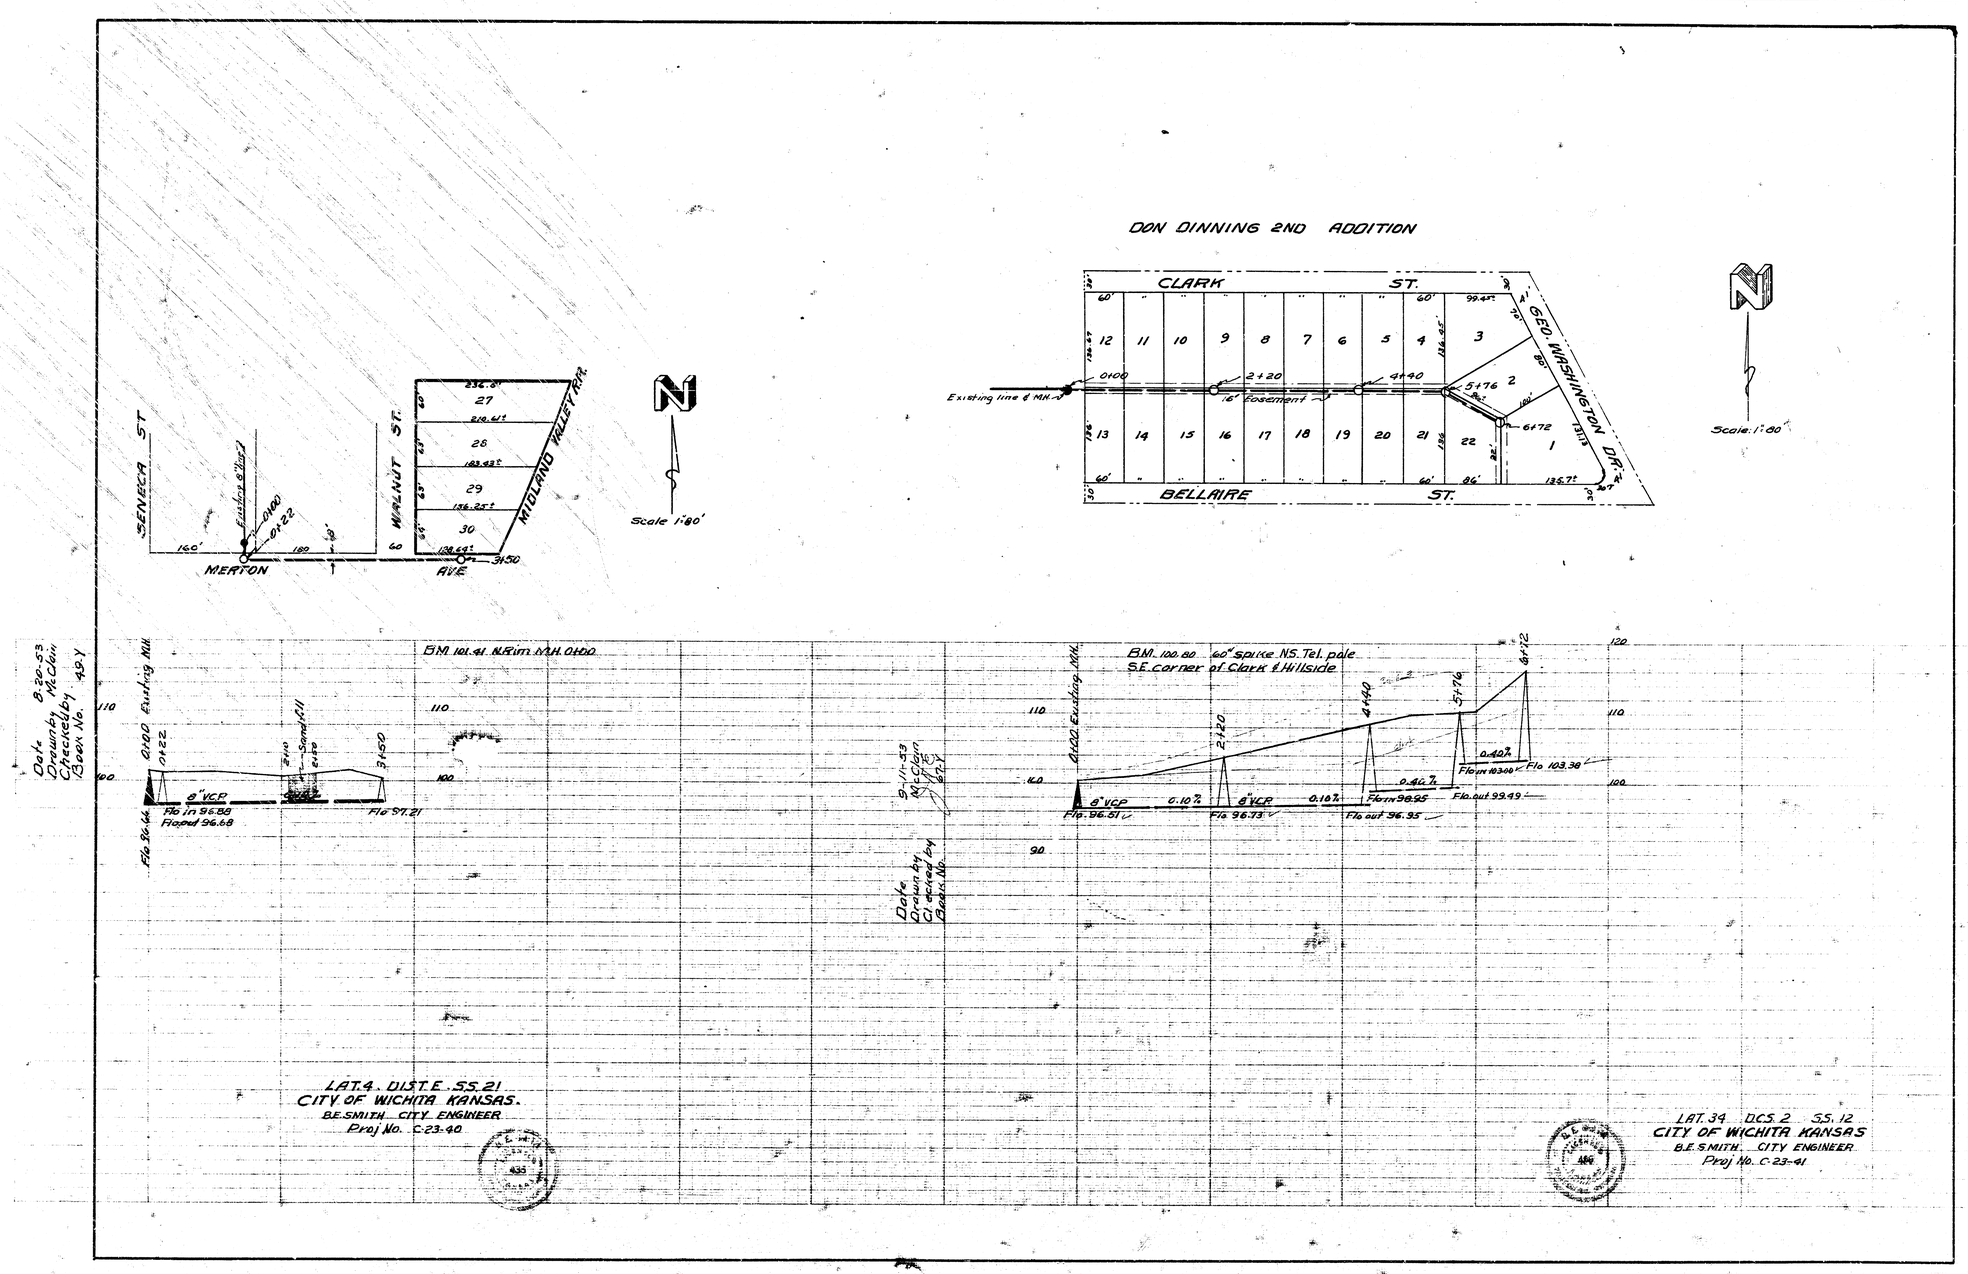
DON DINNING 2ND ADDITION
CLARK ST.
BELLAIRE ST.
GEO. WASHINGTON DR.
Existing line & MH.
16' Easement
Scale 1"=80'
SENECA ST
WALNUT ST.
MIDLAND VALLEY R.R.
MERTON AVE
Existing 8" Ins.
BM 101.41 N.Rim M.H. 0+00
BM. 100.80 60" spike N.S. Tel. pole
S.E. corner of Clark & Hillside
8" VCP
Flo in 96.88
Flo out 96.68
Flo 97.21
Flo 96.51
Flo 96.73
Flo in 98.95
Flo out 96.95
Flo in 103.00
Flo 103.38
Flo out 99.49
Date 8-20-53
Drawn by McClain
Checked by
Book No. 49-Y
Date 9-11-53
Drawn by McClain
Checked by
Book No. 67-Y
LAT. 4. DIST. E. SS. 21
CITY OF WICHITA KANSAS.
B.E. SMITH CITY ENGINEER
Proj No. C-23-40
LAT. 34 DCS. 2 SS. 12
CITY OF WICHITA KANSAS
B.E. SMITH CITY ENGINEER
Proj No. C-23-41