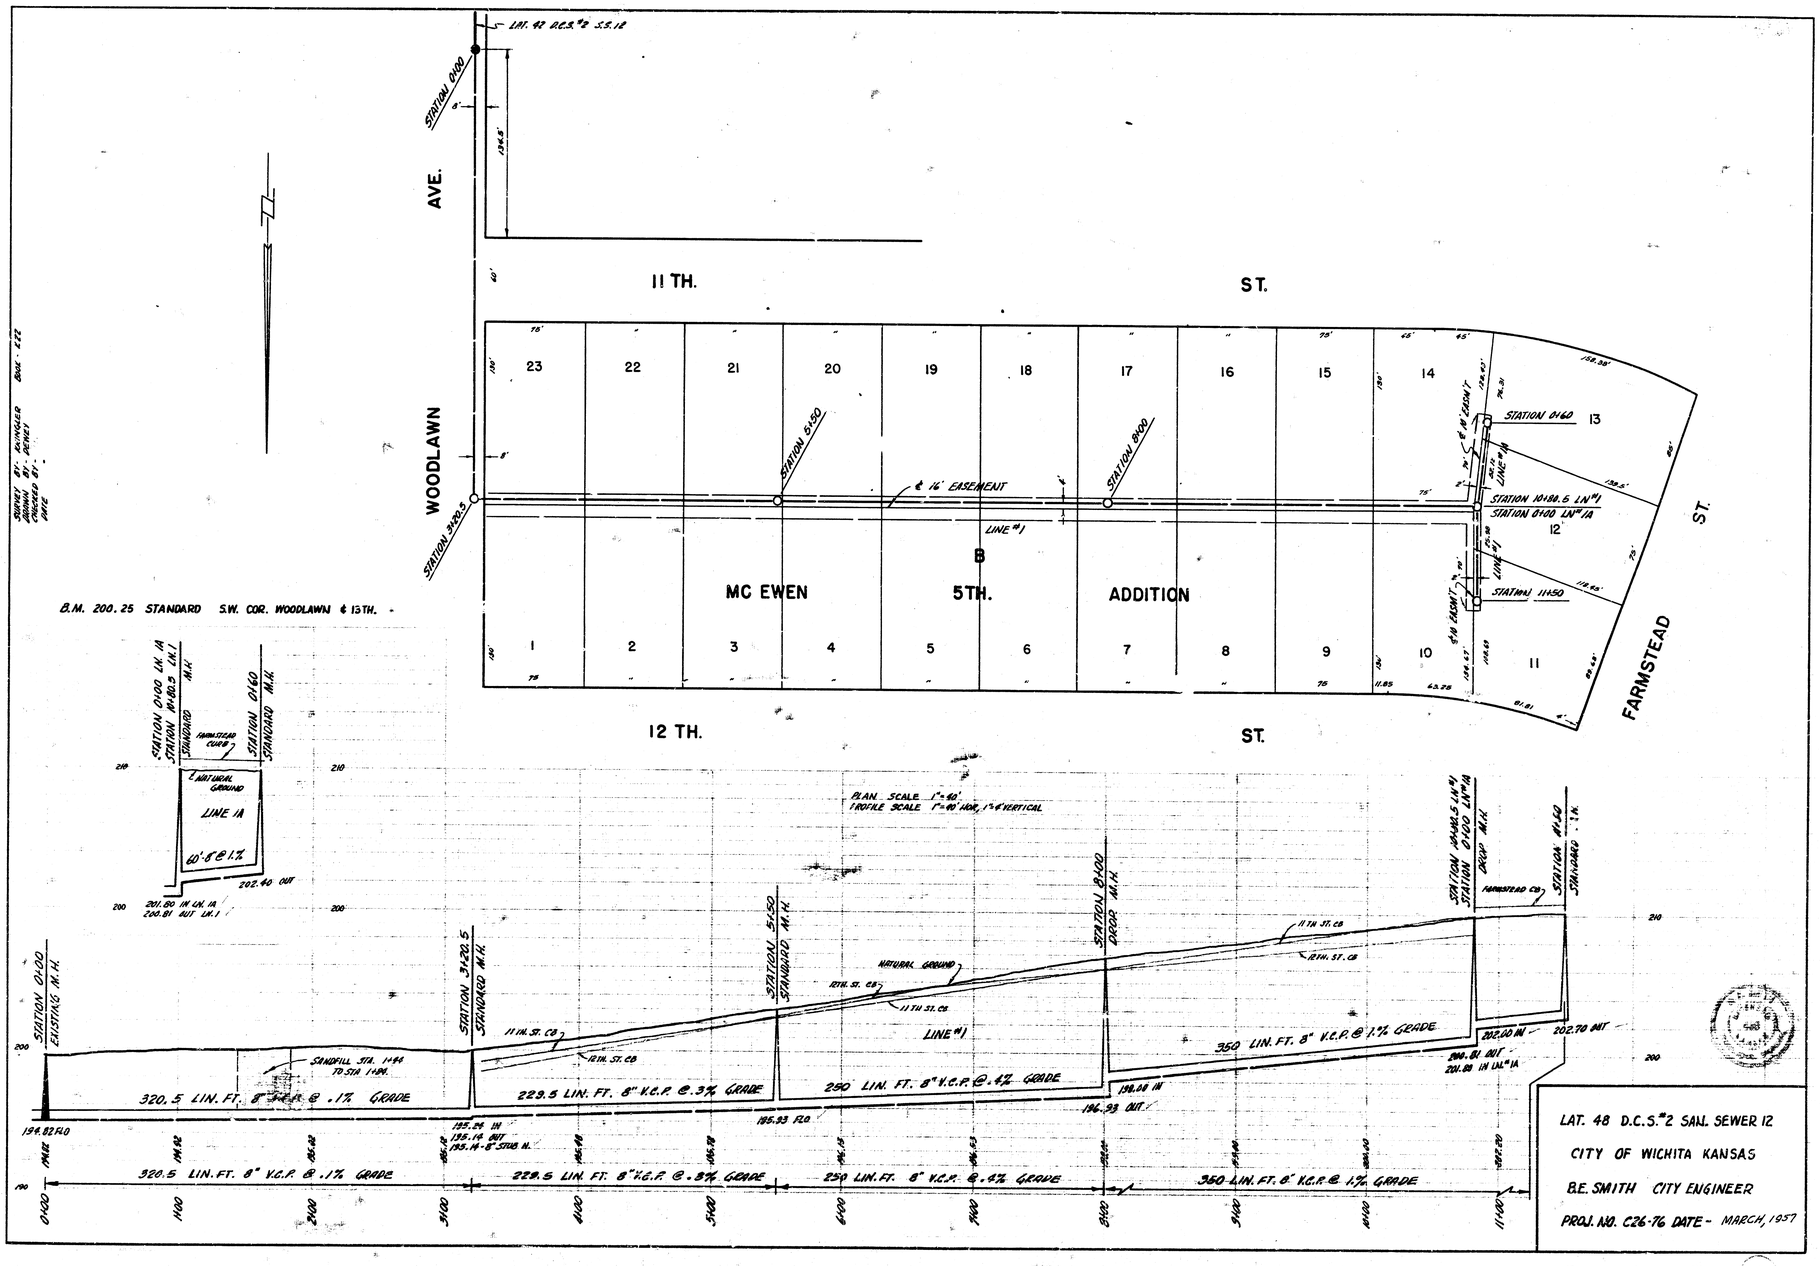

LAT. 48 D.C.S.#2 SAN. SEWER 12

CITY OF WICHITA KANSAS

B.E. SMITH CITY ENGINEER

PROJ. NO. C26-76 DATE - MARCH, 1957

8 1 5