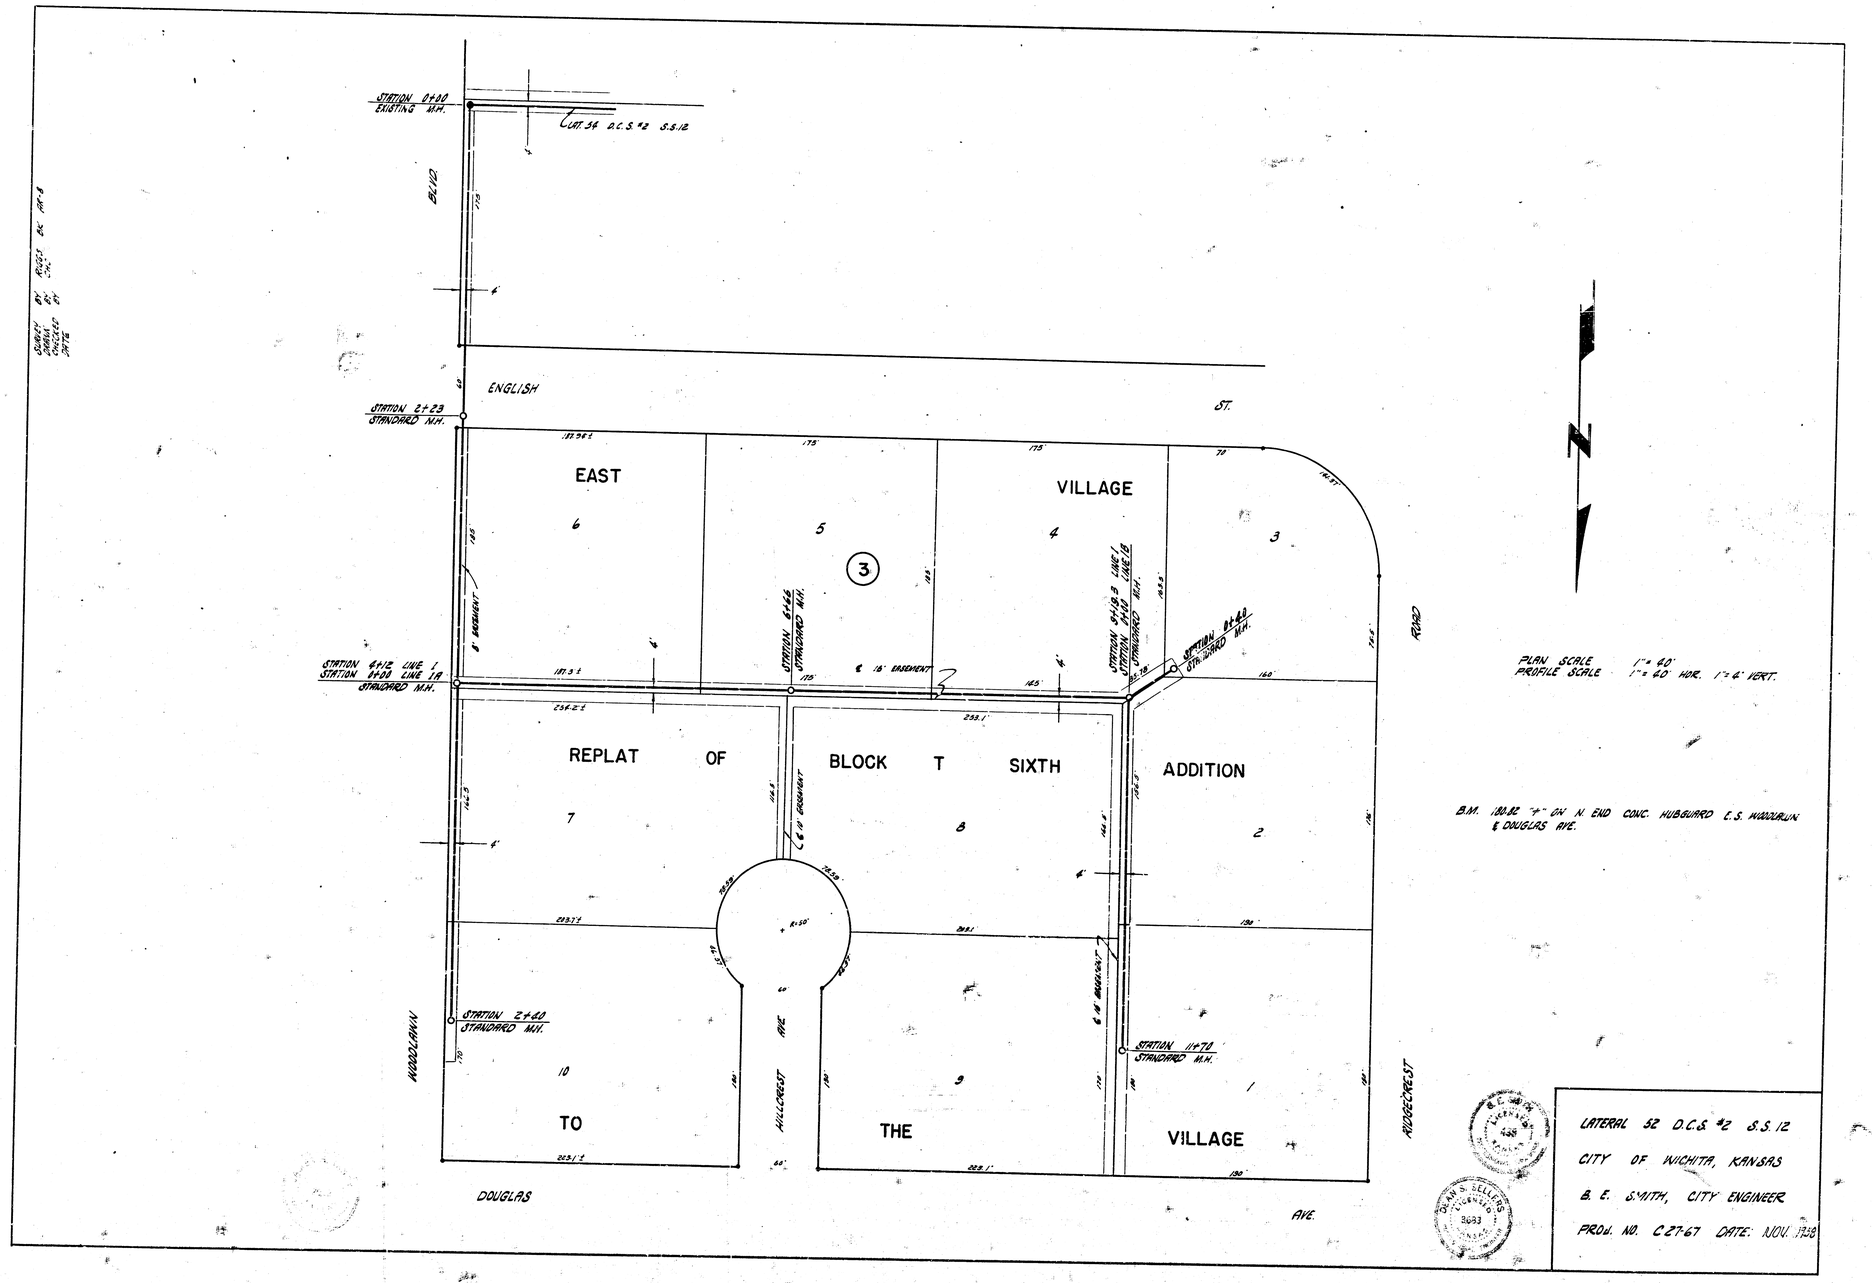
STATION 0+00
EXISTING M.H.
LAT. 54 D.C.S. #2 S.S.12
BLVD.
ENGLISH
ST.
STATION 2+23
STANDARD M.H.
EAST
VILLAGE
6
5
4
3
3
STATION 4+12 LINE 1
STATION 0+00 LINE 1A
STANDARD M.H.
STATION 6+66
STANDARD M.H.
STATION 9+19.3 LINE 1
STATION 0+00 LINE 1B
STANDARD M.H.
STATION 0+40
STANDARD M.H.
REPLAT OF BLOCK T SIXTH ADDITION
7
8
2
STATION 2+40
STANDARD M.H.
STATION 11+70
STANDARD M.H.
10
9
1
TO THE VILLAGE
WOODLAWN
HILLCREST AVE
RIDGECREST
ROAD
DOUGLAS
AVE.
PLAN SCALE 1" = 40'
PROFILE SCALE 1" = 40' HOR. 1" = 4' VERT.
B.M. 180.82 "+" ON N. END CONC. HUBGUARD E.S. WOODLAWN & DOUGLAS AVE.
LATERAL 52 D.C.S. #2 S.S. 12
CITY OF WICHITA, KANSAS
B. E. SMITH, CITY ENGINEER
PROJ. NO. C27-67 DATE: NOV. 1958

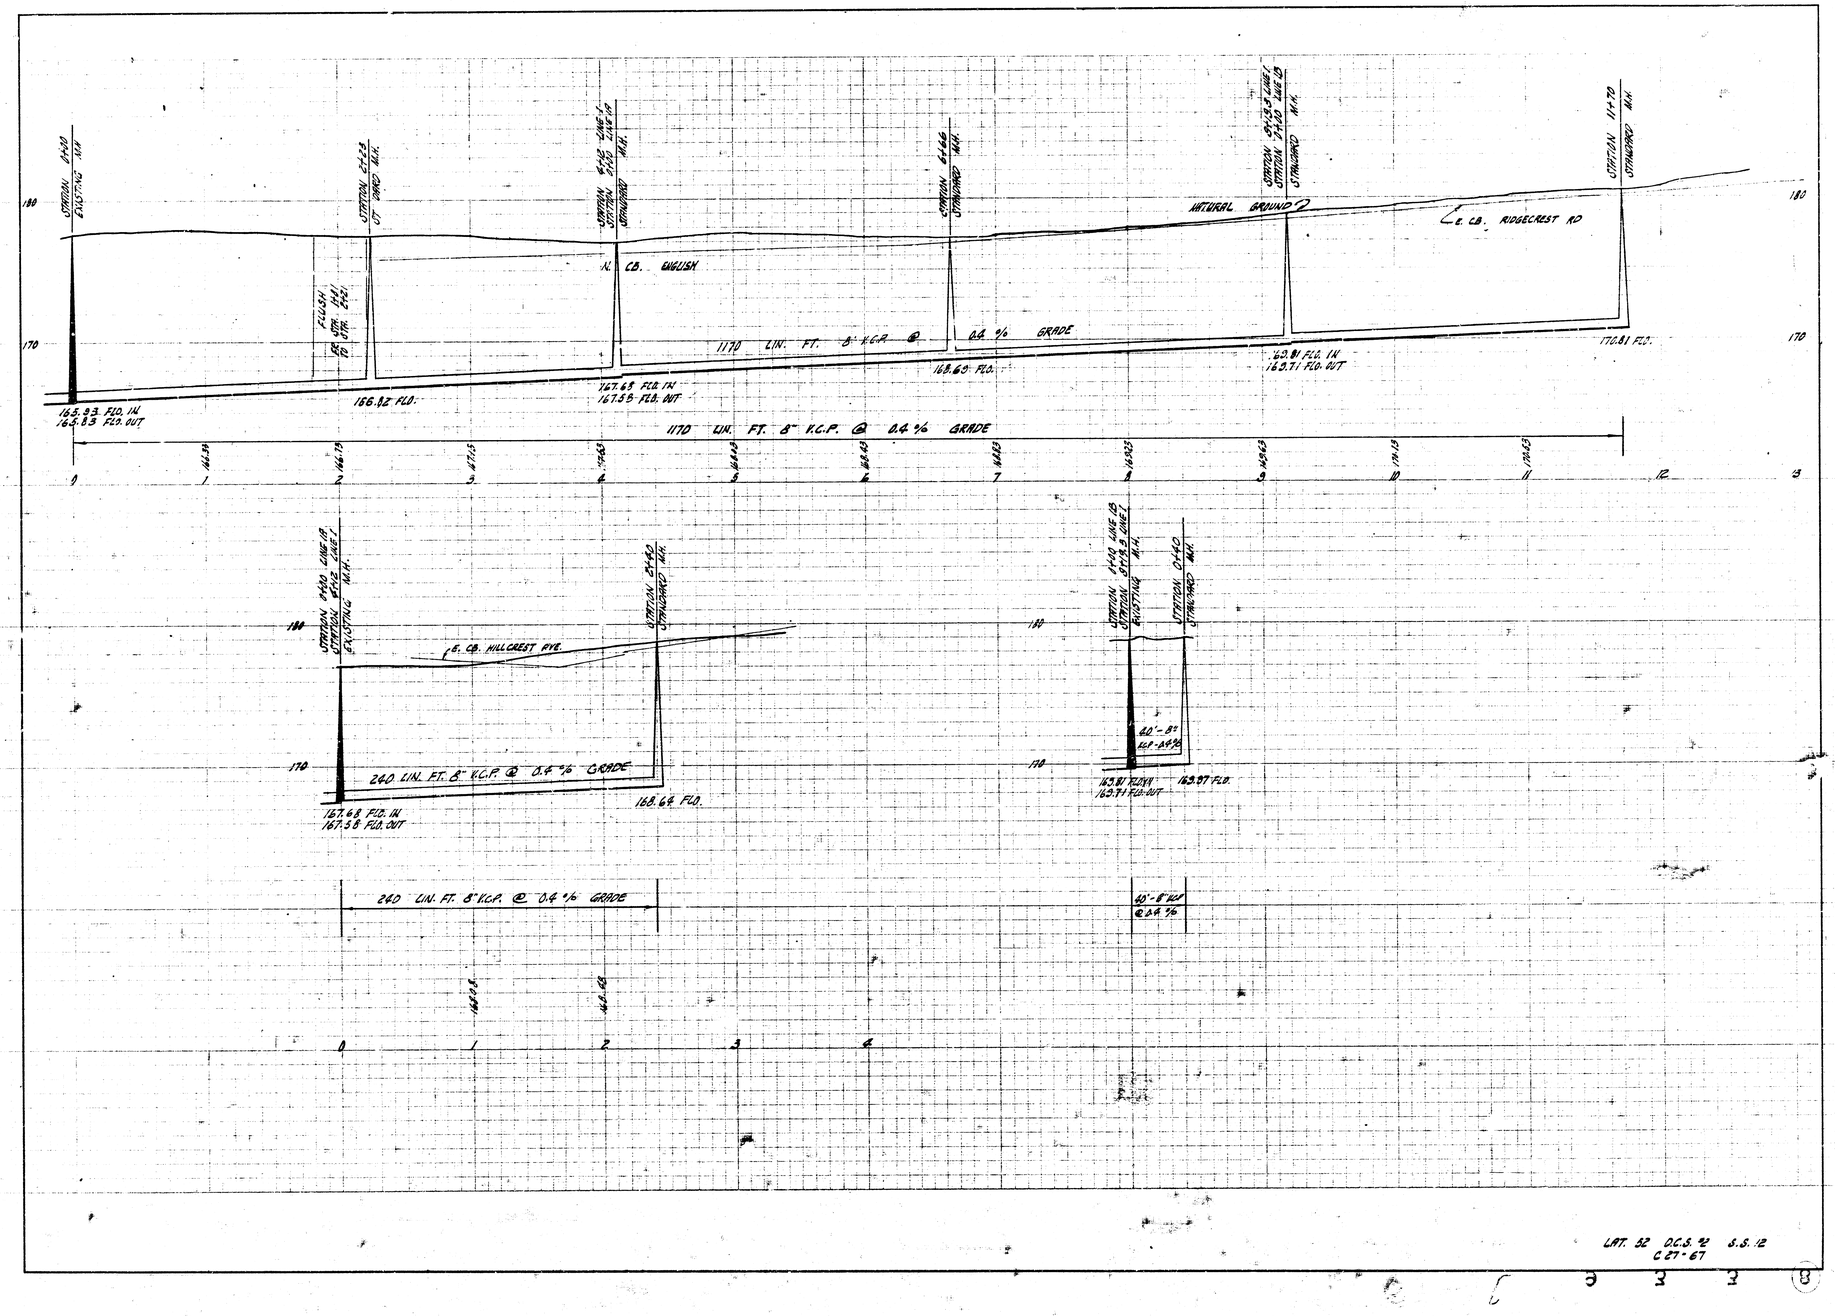

LAT. 32 D.C.S. 42 S.S. 12
C 27-67