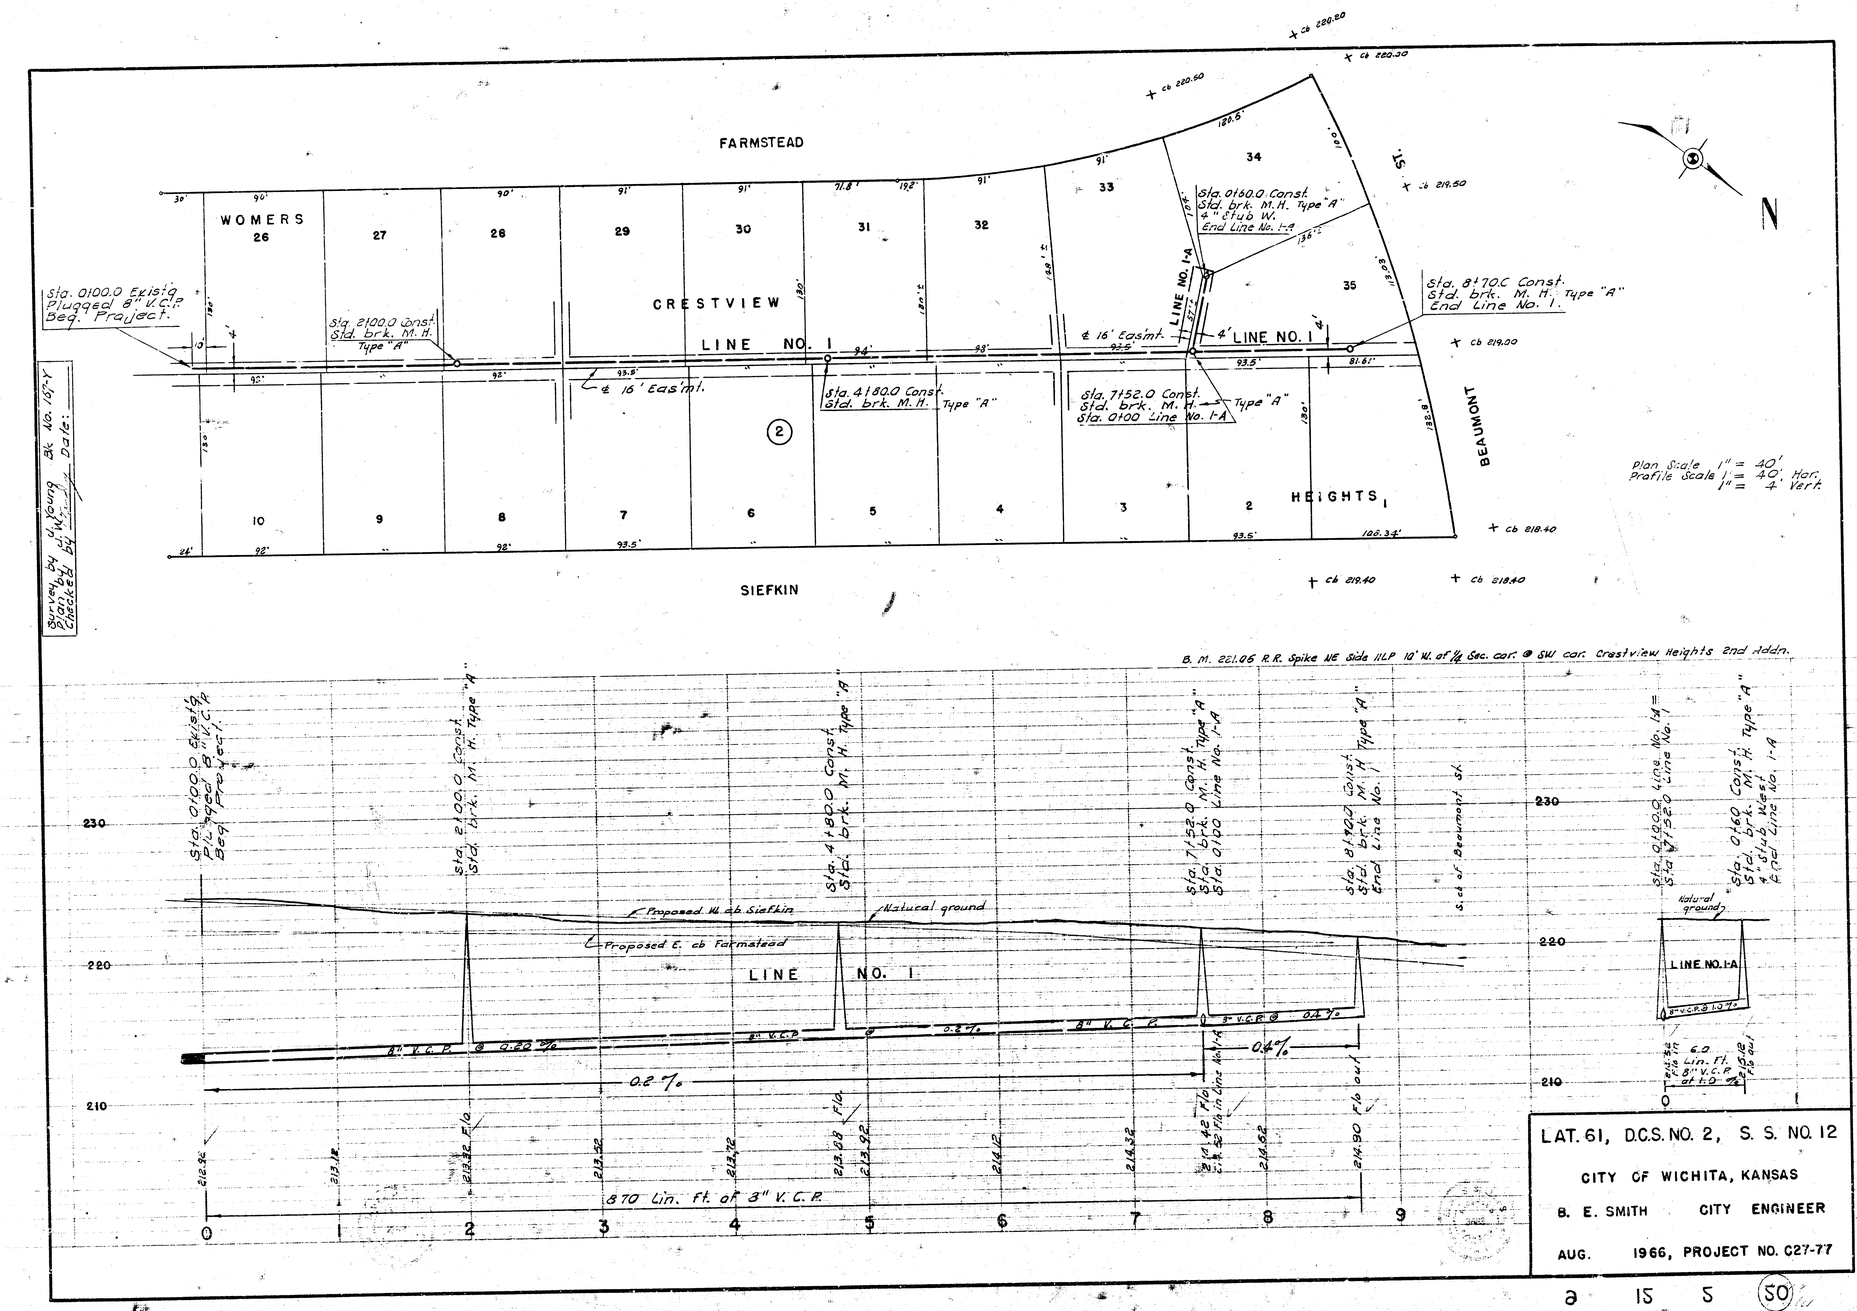


Survey by J.W.Young Bk No. 157-V
Checked by Date:

LAT. 61, D.C.S. NO. 2, S. S. NO. 12

CITY OF WICHITA, KANSAS

B. E. SMITH CITY ENGINEER

AUG. 1966, PROJECT NO. C27-77

a 15 5 (50)