
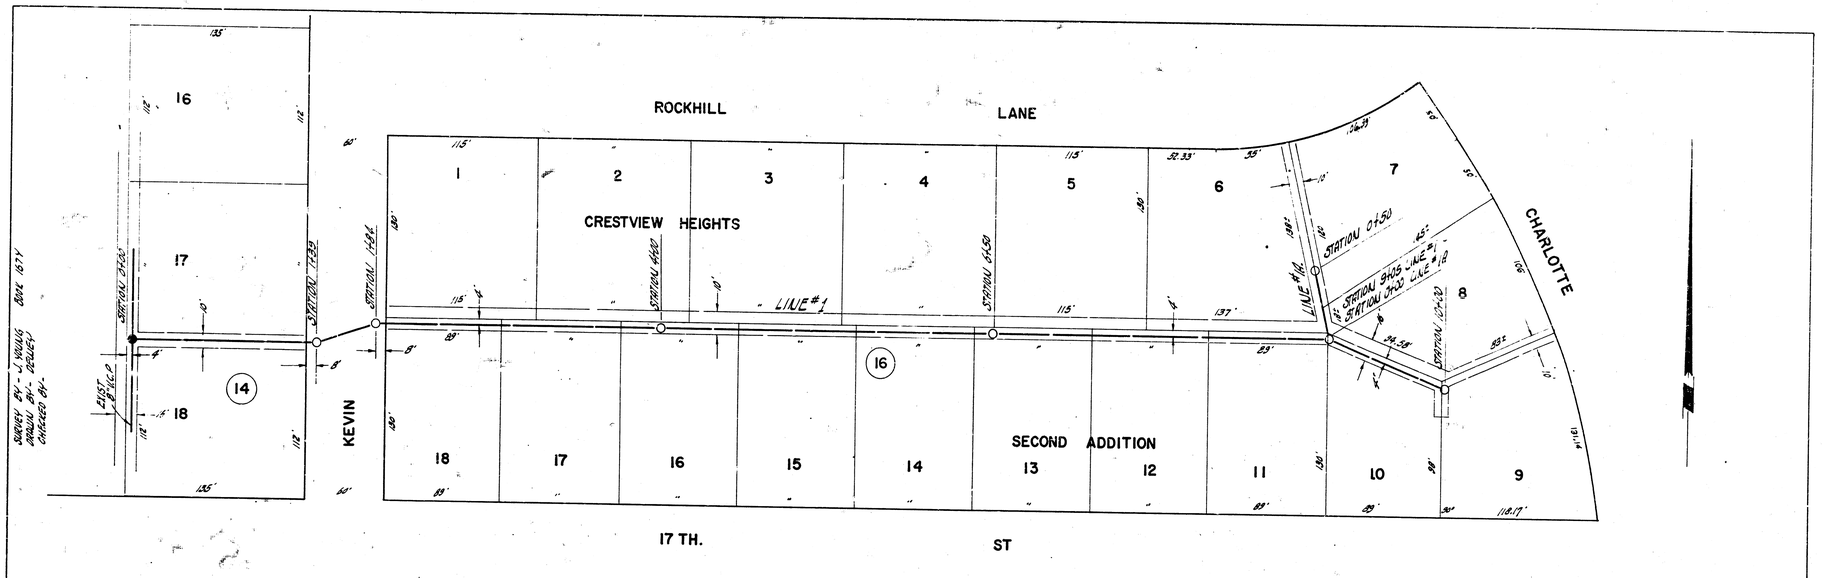


B.M. 221.06 R.R. SPIKE N.E. SIDE HLP 10' W OF 1/4 SEC. COR @ S.W. COR CRESTVIEW HEIGHTS 2ND ADDITION

PLAN SCALE 1"=40'
PROFILE SCALE 1"=40' HOR, 1"=4' VERTICAL

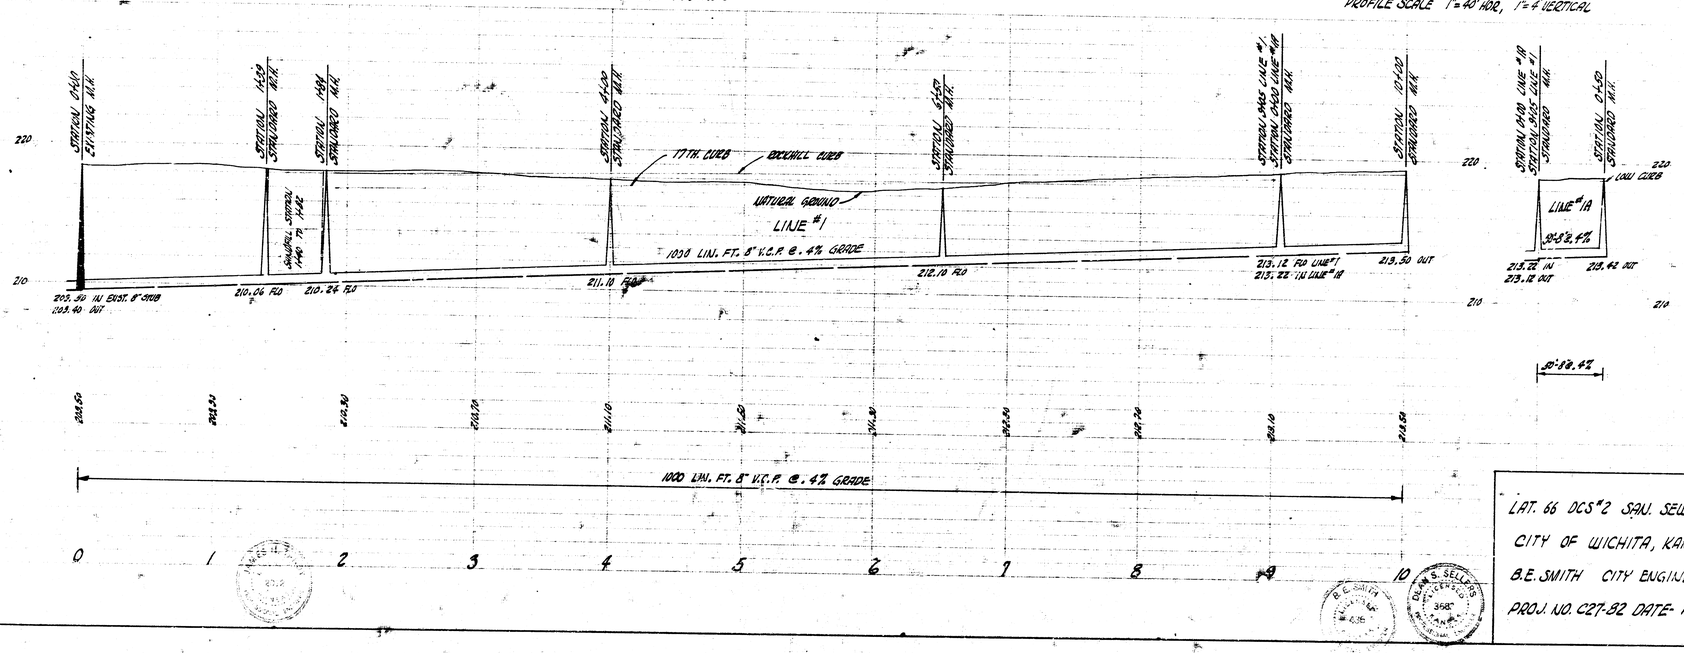

LAT. 66 DCS #2 SAN. SEWER 12
CITY OF WICHITA, KANSAS
B.E. SMITH CITY ENGINEER
PROJ. NO. C27-32 DATE- AUG. 60