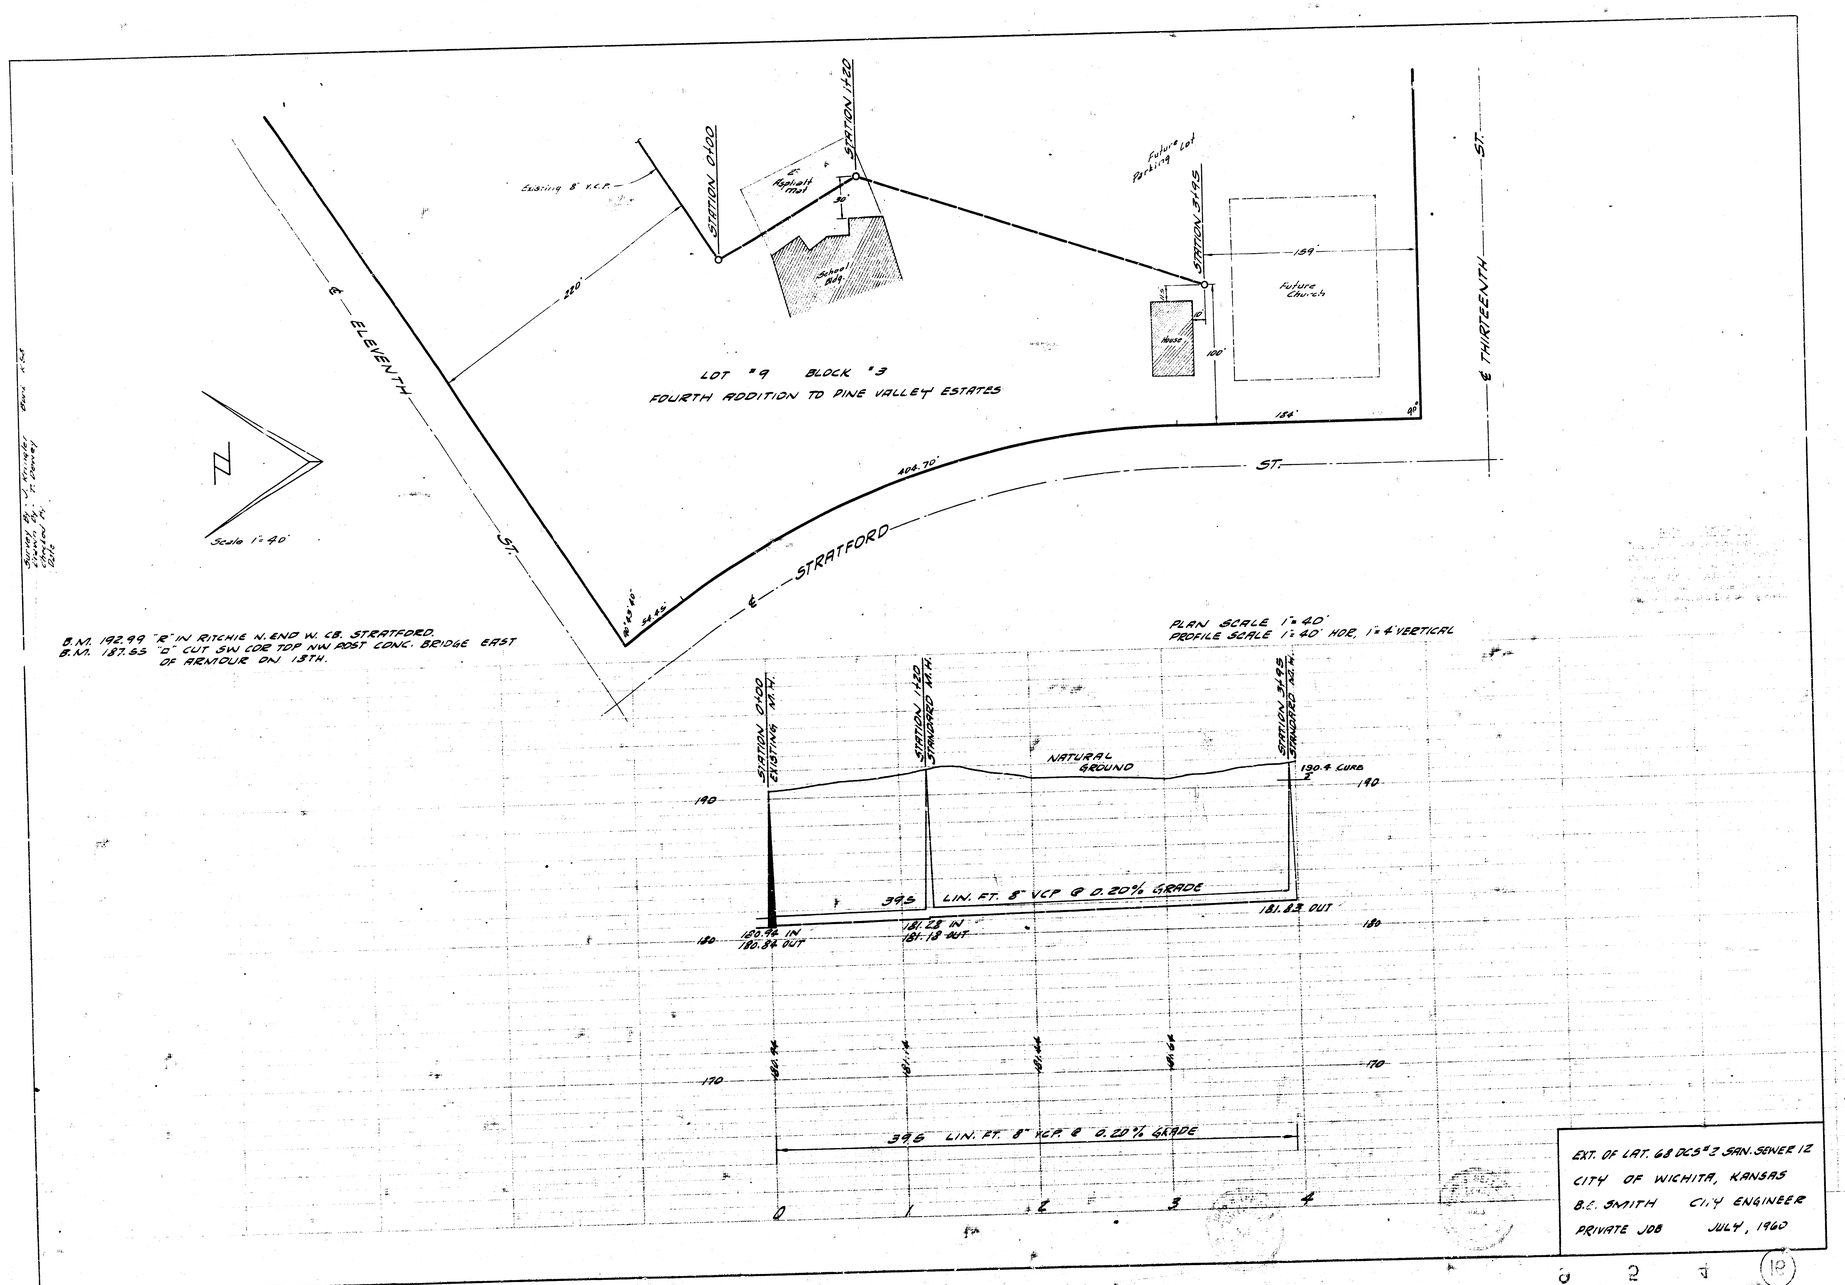


B.M. 192.99 "B" IN RITCHIE N. END W. CB. STRATFORD.
B.M. 187.85 "D" CUT SW COR TOP NW POST CONC. BRIDGE EAST OF ARMOUR ON 13TH.

EXT. OF LAT. 68 DCS & 3 SAN. SEWER 12
CITY OF WICHITA, KANSAS
B.E. SMITH CITY ENGINEER
PRIVATE JOB JULY, 1960