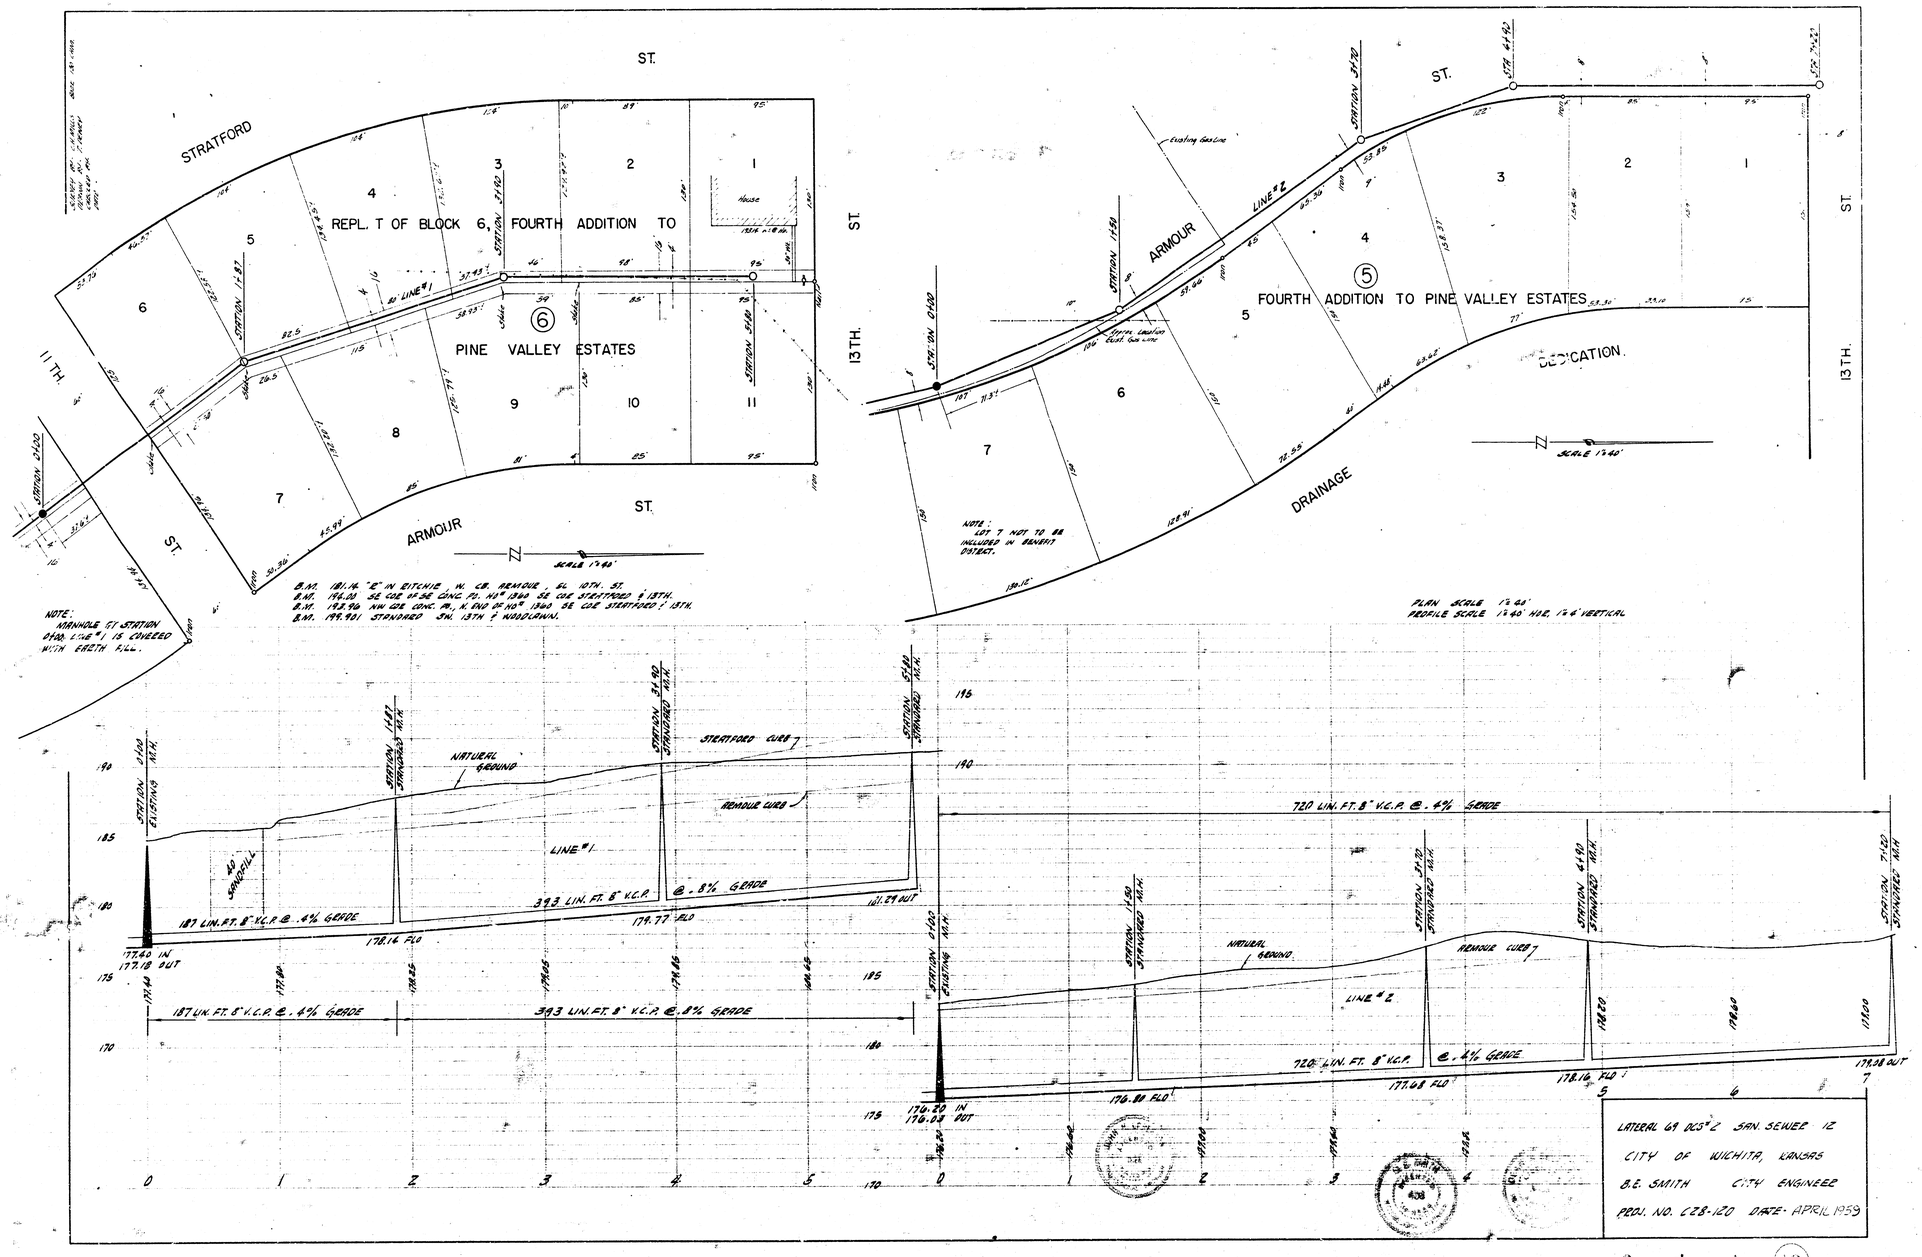
STRATFORD
ST.
REPL. T OF BLOCK 6, FOURTH ADDITION TO
PINE VALLEY ESTATES
6
PINE VALLEY ESTATES
11 TH.
13 TH.
ARMOUR
LINE #1
STATION 0+00
STATION 1+87
STATION 3+93
STATION 5+80
House
NOTE:
MANHOLE AT STATION 0+00, LINE #1 IS COVERED WITH EARTH FILL.
B.M. 181.14 "E" IN RITCHIE W. CR. REMOUE EL. 10TH. ST.
B.M. 194.03 SE COR. OF SE CONC. PD. HR.# 1360 SE COR. STRATFORD & 13TH.
B.M. 193.96 NW COR. CONC. PA., N. END OF NO.# 1360 SE COR. STRATFORD & 13TH.
B.M. 199.901 STANDARD SW. 13TH & WOODCRAWN.
SCALE 1"=40'
Existing Gas Line
STATION 0+00
STATION 1+50
STATION 3+72
STATION 4+42
STATION 7+42
LINE #2
ARMOUR
5
FOURTH ADDITION TO PINE VALLEY ESTATES
DEDICATION
DRAINAGE
NOTE:
LOT 7 NOT TO BE INCLUDED IN BENEFIT DISTRICT.
PLAN SCALE 1"=40'
PROFILE SCALE 1"=40' HOR. 1"=4' VERTICAL
STATION 0+00 EXISTING M.H.
STATION 1+87 STANDARD M.H.
STATION 3+93 STANDARD M.H.
STATION 5+80 STANDARD M.H.
NATURAL GROUND
STRATFORD CURB
REMOUE CURB
LINE #1
NO SANDFILL
187 LIN. FT. 8" V.C.P. @ .4% GRADE
393 LIN. FT. 8" V.C.P. @ .8% GRADE
177.40 IN
177.18 OUT
178.16 FLO
179.77 FLO
181.29 OUT
720 LIN. FT. 8" V.C.P. @ .4% GRADE
STATION 0+00 EXISTING M.H.
STATION 1+50 STANDARD M.H.
STATION 3+72 STANDARD M.H.
STATION 4+42 STANDARD M.H.
STATION 7+42 STANDARD M.H.
LINE #2
720 LIN. FT. 8" V.C.P. @ .4% GRADE
170.20 IN
170.03 OUT
176.88 FLO
177.68 FLO
178.16 FLO
179.38 OUT
LATERAL 69 DOS #2 SAN. SEWER 12
CITY OF WICHITA, KANSAS
B.E. SMITH CITY ENGINEER
PROJ. NO. C28-120 DATE- APRIL 1959

12