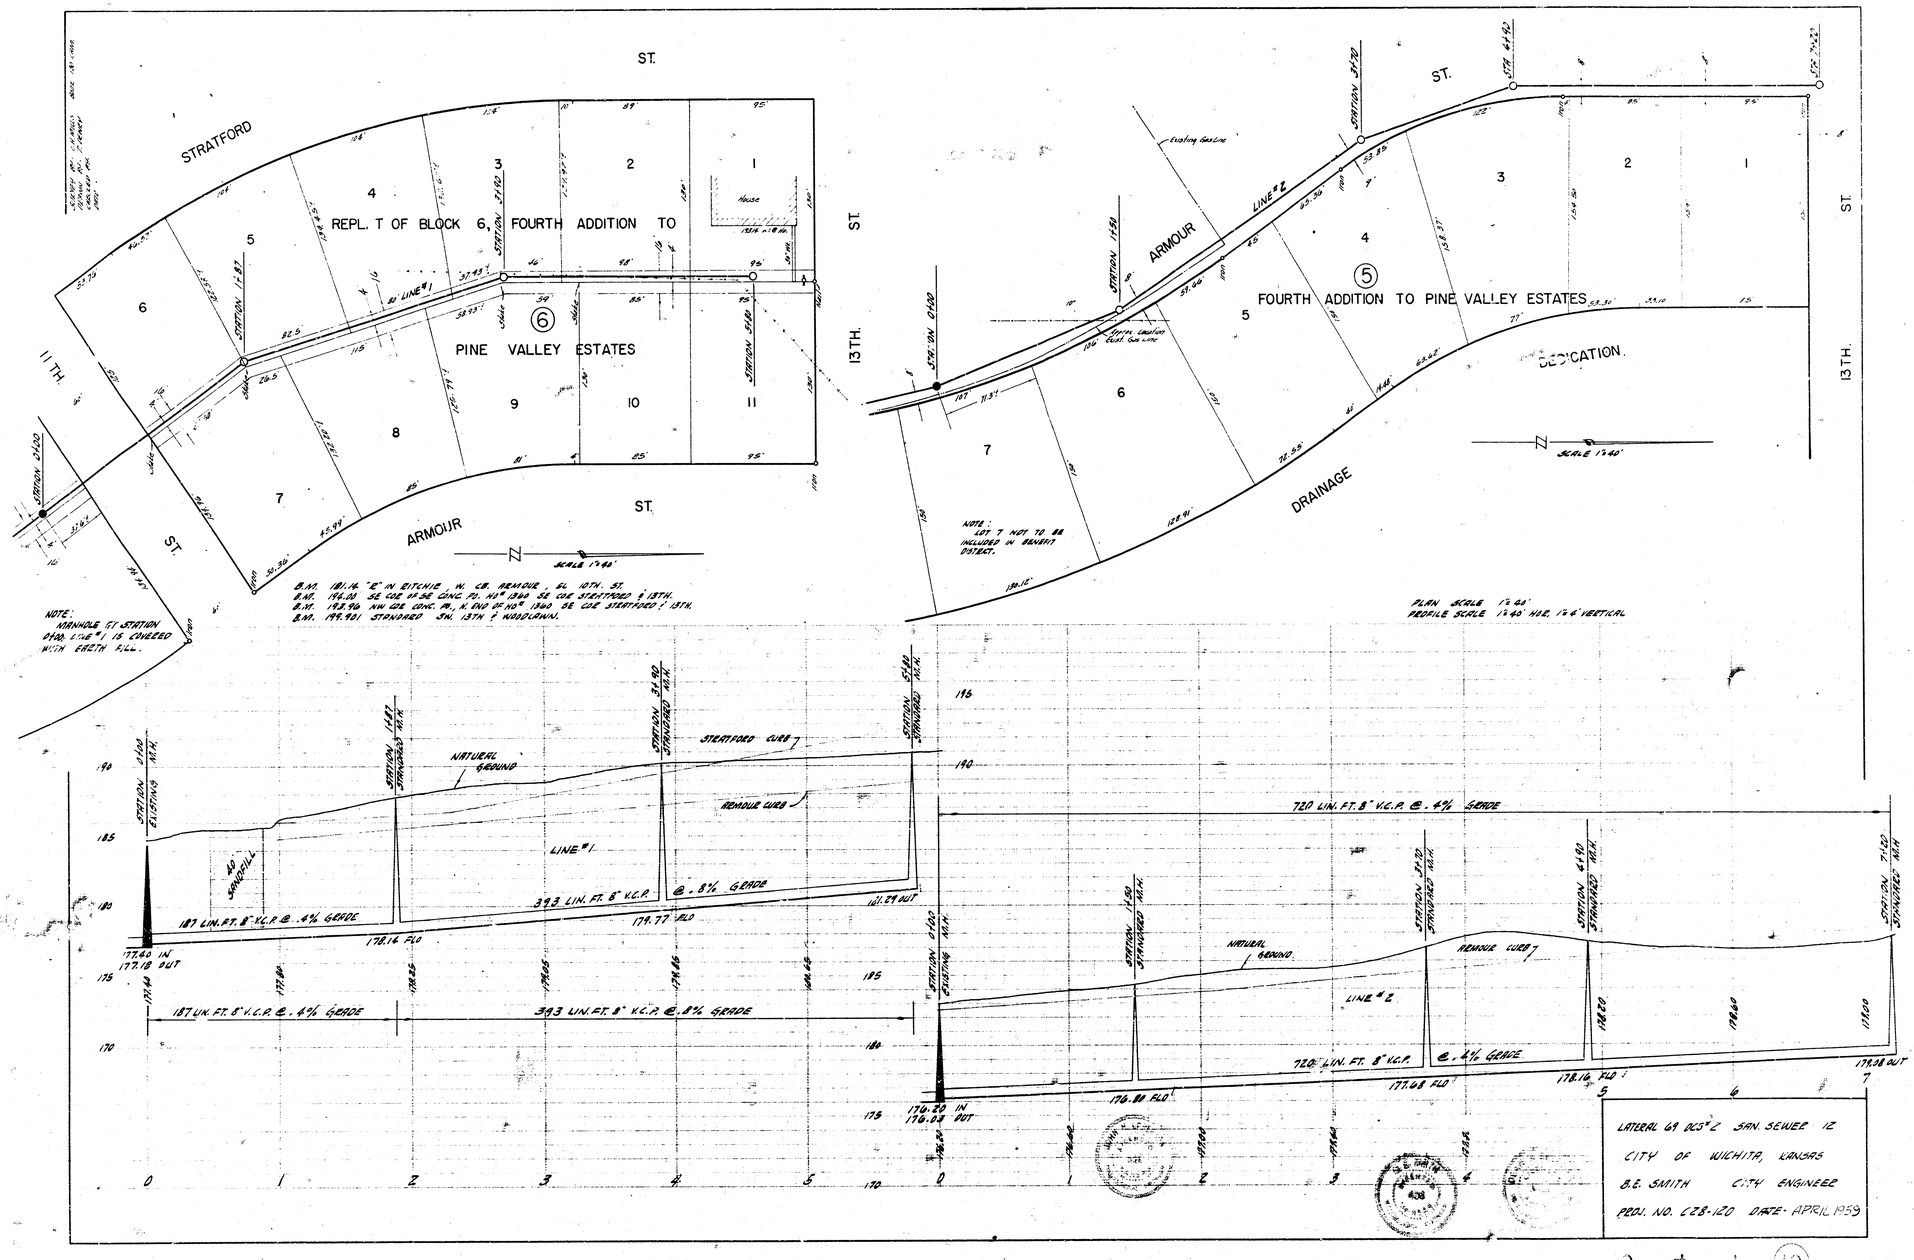

STRATFORD
ST.
11TH.
13TH.
ARMOUR
DRAINAGE
REPL. T OF BLOCK 6, FOURTH ADDITION TO
PINE VALLEY ESTATES
FOURTH ADDITION TO PINE VALLEY ESTATES
DEDICATION
LINE "1"
LINE "2"
STATION 0+00
STATION 1+87
STATION 3+92
STATION 4+80
STATION 5+80
STATION 6+80
STATION 7+80
STATION 8+80
House
Existing Gas Line
Temp. Location Exist. Gas Line
SCALE 1"=40'
NOTE:
MANHOLE ST. STATION 0+00, LINE "1" IS COVERED WITH EARTH FILL.
NOTE:
LOT 7 NOT TO BE INCLUDED IN BENEFIT DISTRICT.
B.M. 181.14 "E" IN RITCHIE IN. CB. ARMOUR & 10TH. ST.
B.M. 194.03 SE COR. OF SE CONC. PO. H.H. 1340 SE COR. STRATFORD & 13TH.
B.M. 193.96 NW COR CONC. PI., N. END OF No. 1340 SE COR STRATFORD & 13TH.
B.M. 199.901 STANDARD SW. 13TH & WOODLAWN.
PLAN SCALE 1"=40'
PROFILE SCALE 1"=40' HOR. 1"=4' VERTICAL
STRATFORD CURB
NATURAL GROUND
REMOVE CURB
40 SPROFILL
187 LIN. FT. 8" V.C.P. @ .4% GRADE
393 LIN. FT. 8" V.C.P. @ .8% GRADE
720 LIN. FT. 8" V.C.P. @ .4% GRADE
177.40 IN
177.18 OUT
178.16 FLO
179.77 FLO
181.29 OUT
179.20 IN
178.03 OUT
177.08 FLO
178.14 FLO
178.98 OUT
LATERAL 69 DCS "2 SAN. SEWER 12
CITY OF WICHITA, KANSAS
B.E. SMITH CITY ENGINEER
PROJ. NO. 628-120 DATE: APRIL 1959