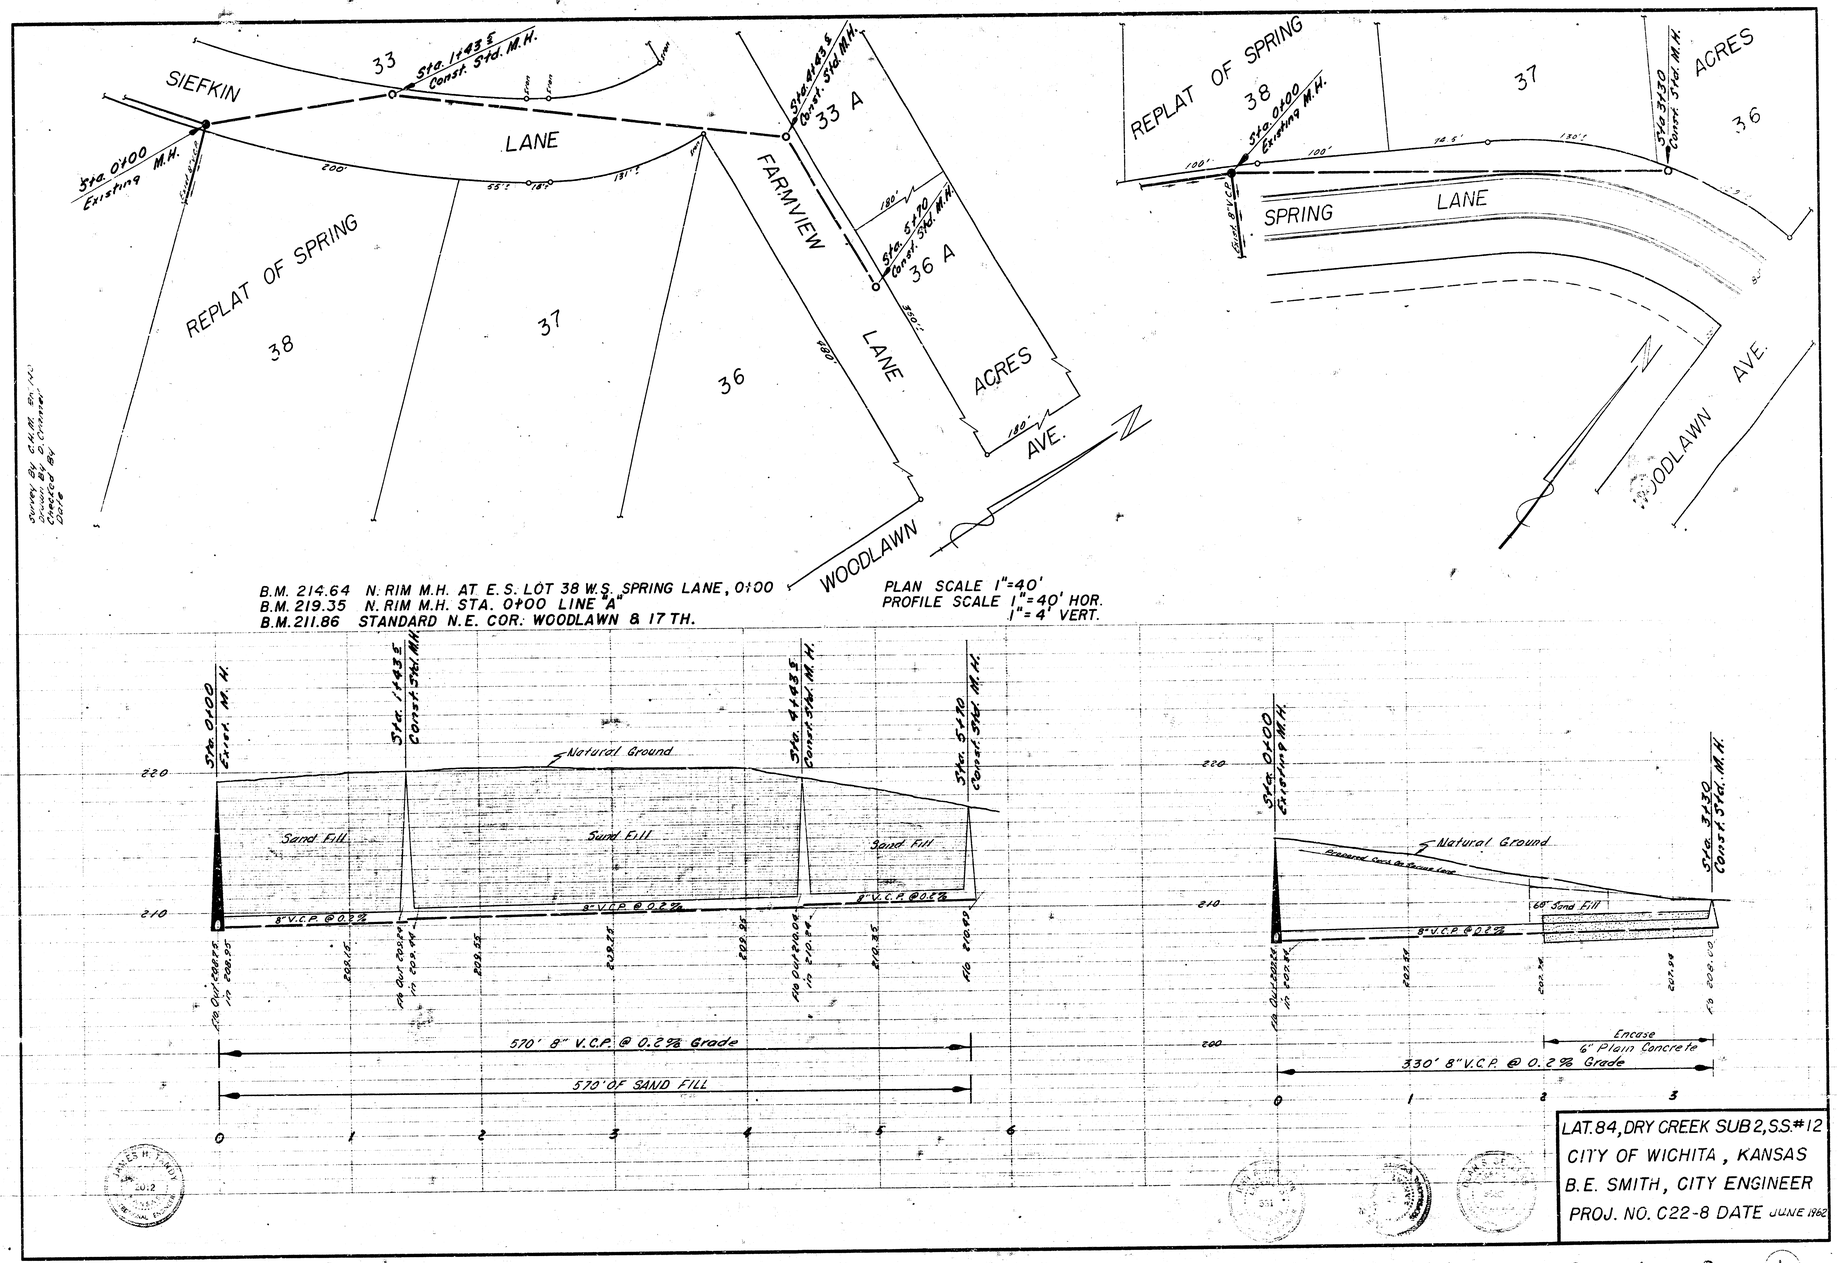


B.M. 214.64 N. RIM M.H. AT E. S. LOT 38 W.S. SPRING LANE, 0+00
B.M. 219.35 N. RIM M.H. STA. 0+00 LINE "A"
B.M. 211.86 STANDARD N.E. COR. WOODLAWN & 17TH.

PLAN SCALE 1"=40'
PROFILE SCALE 1"=40' HOR.
1"=4' VERT.

LAT. 84, DRY CREEK SUB 2, S.S. #12
CITY OF WICHITA, KANSAS
B.E. SMITH, CITY ENGINEER
PROJ. NO. C22-8 DATE JUNE 1962