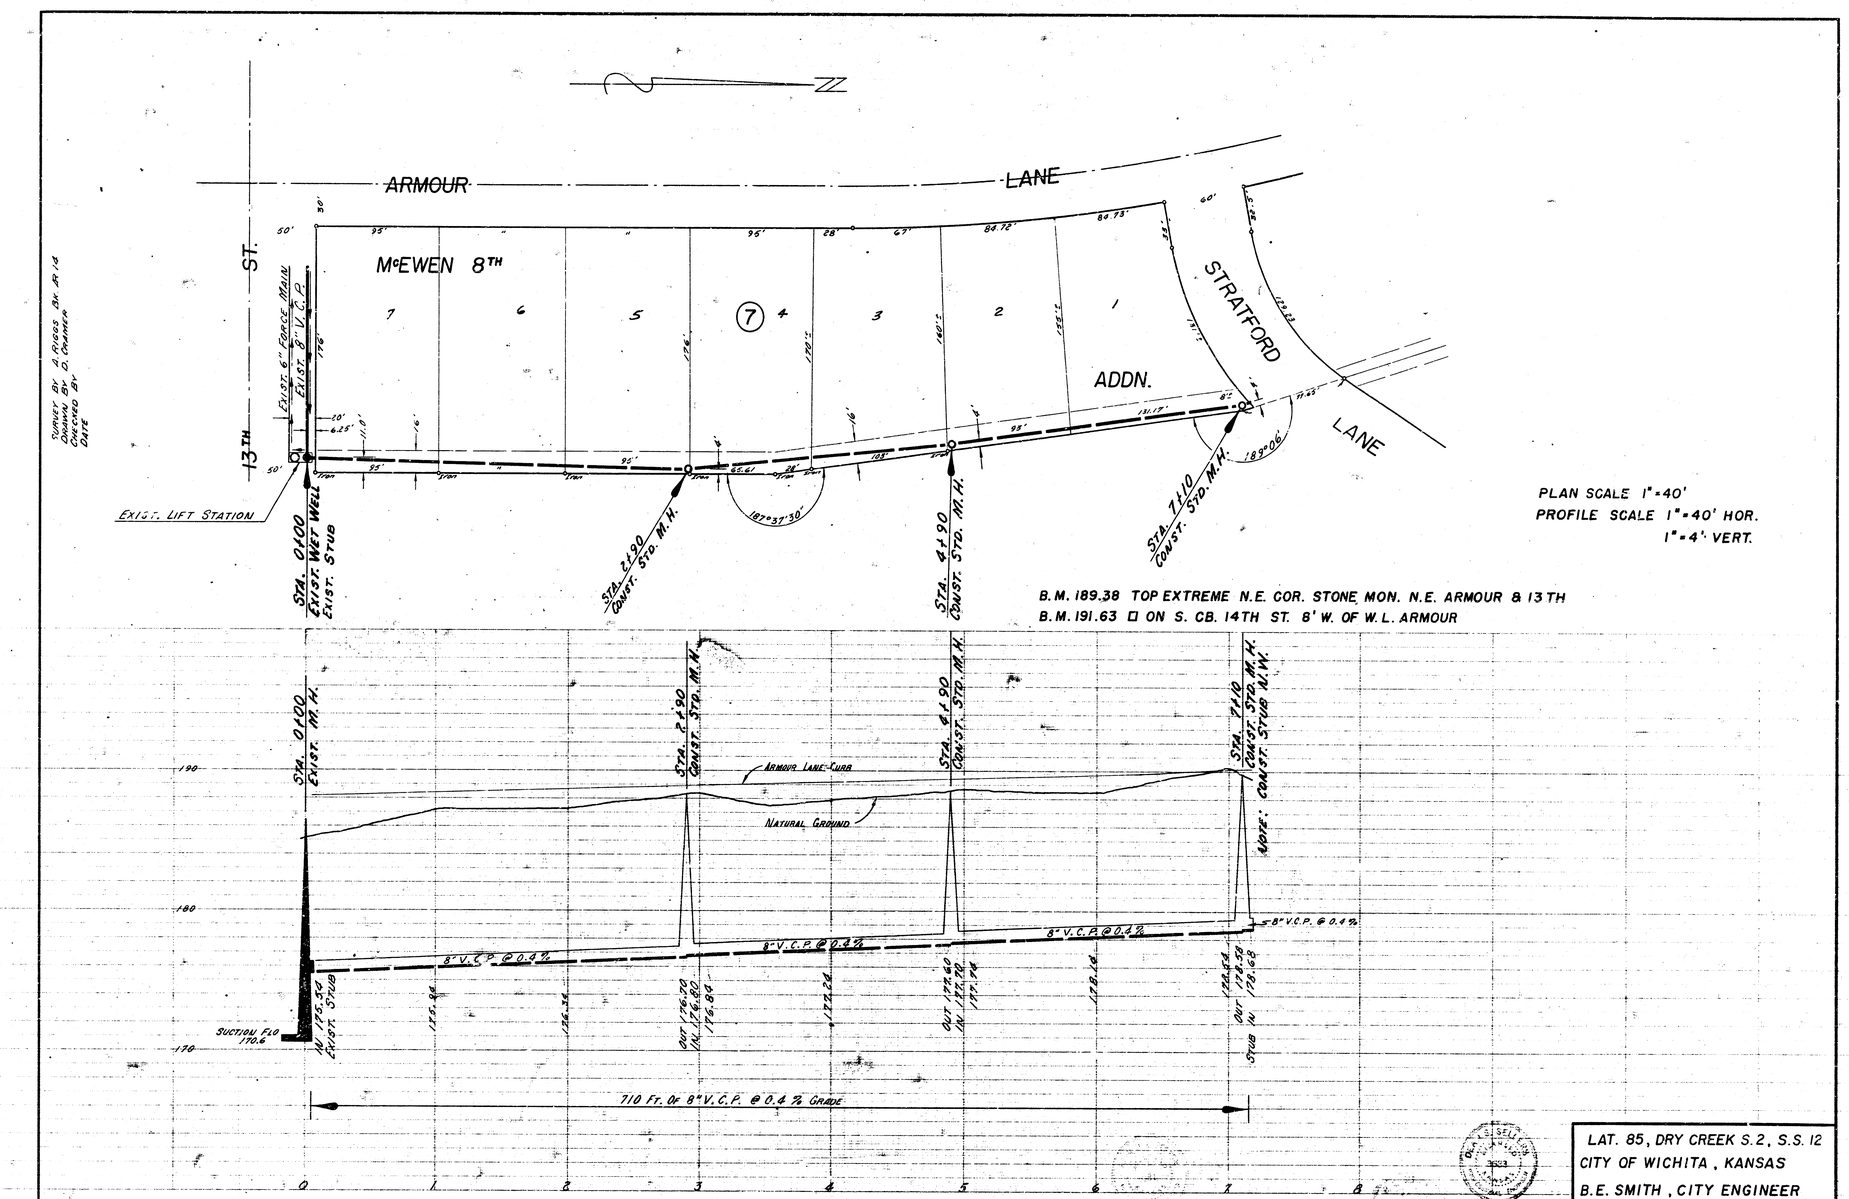


LAT. 85, DRY CREEK S.2, S.S. 12
CITY OF WICHITA, KANSAS
B.E. SMITH, CITY ENGINEER
PROJ. NO. C22-19, DATE JULY 1962

12