

SURVEY BY A. RIGGS DR. BY K.
DRAWN BY O. DRAWER
CHECKED BY
DATE

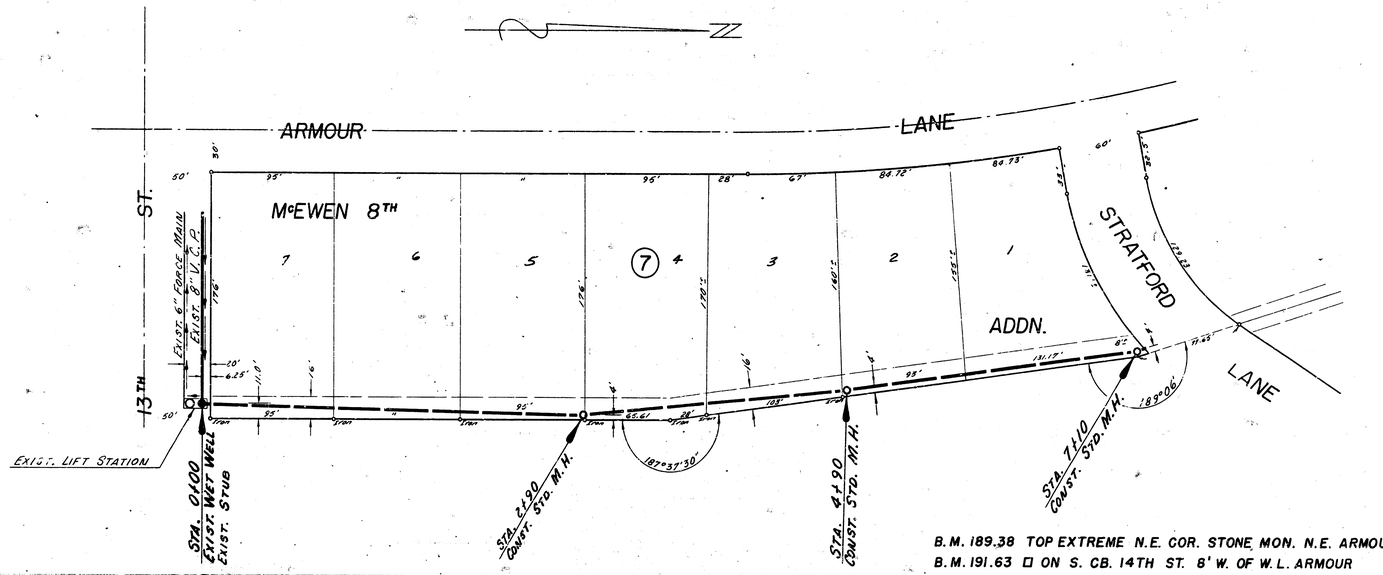

PLAN SCALE 1"=40'
PROFILE SCALE 1"=40' HOR.
1"=4' VERT.

B.M. 189.38 TOP EXTREME N.E. COR. STONE MON. N.E. ARMOUR & 13TH
B.M. 191.63 □ ON S. CB. 14TH ST. 8' W. OF W.L. ARMOUR

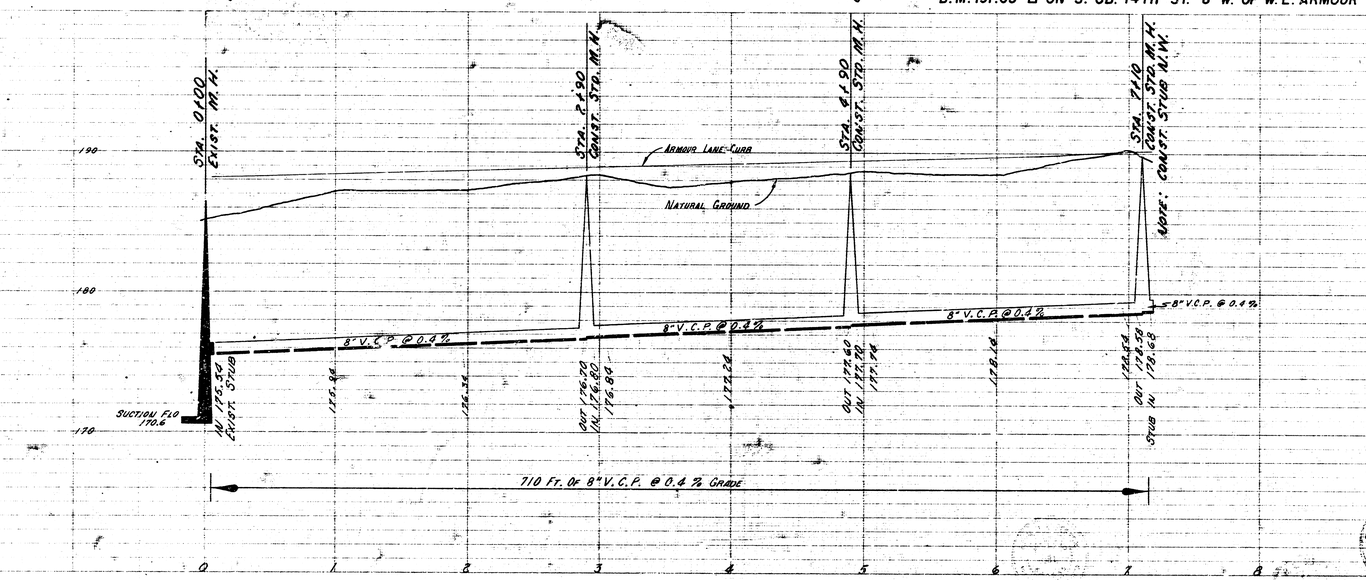

LAT. 85, DRY CREEK S.2, S.S. 12
CITY OF WICHITA, KANSAS
B.E. SMITH, CITY ENGINEER
PROJ. NO. C22-19, DATE JULY 1962

12