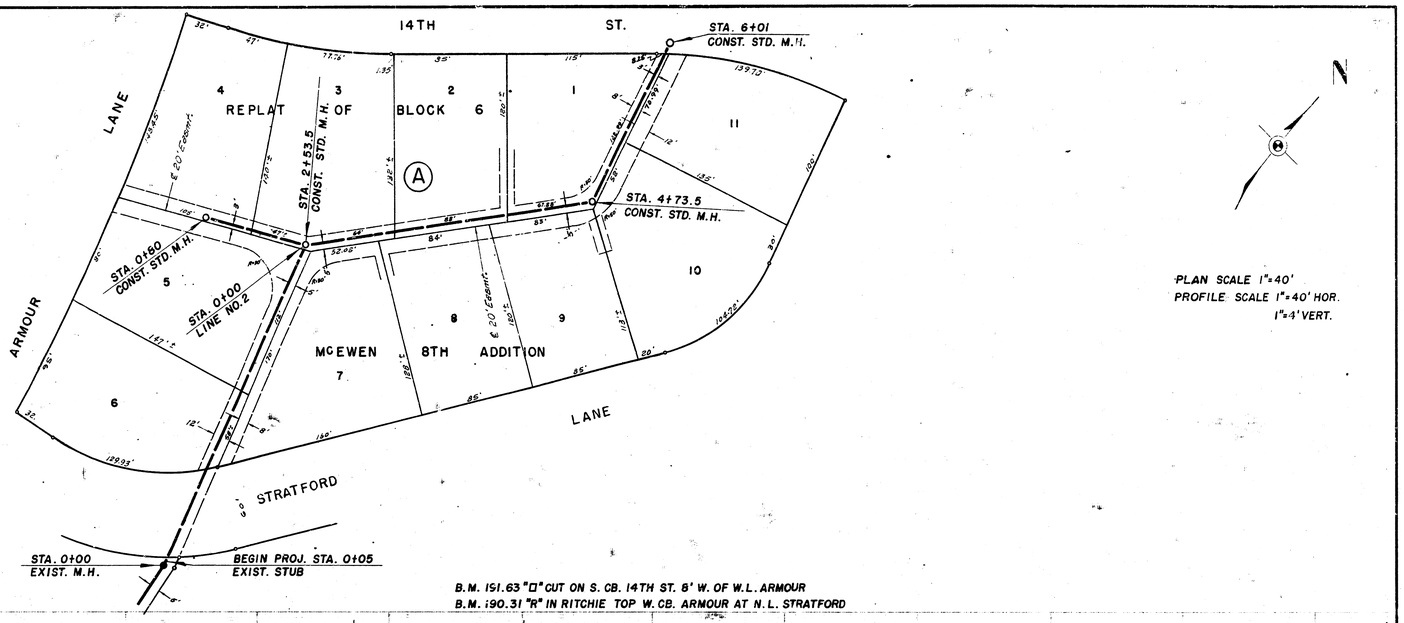


Survey by U.F.G. Bk No. U.F.G. 37
Plan by U.W.
Checked by ..... Date:

LAT. 86, D.C.S. 2, S.S. NO. 12

CITY OF WICHITA, KANSAS

B. E. SMITH CITY ENGINEER

MAY 1963 PROJECT NO. C22-20