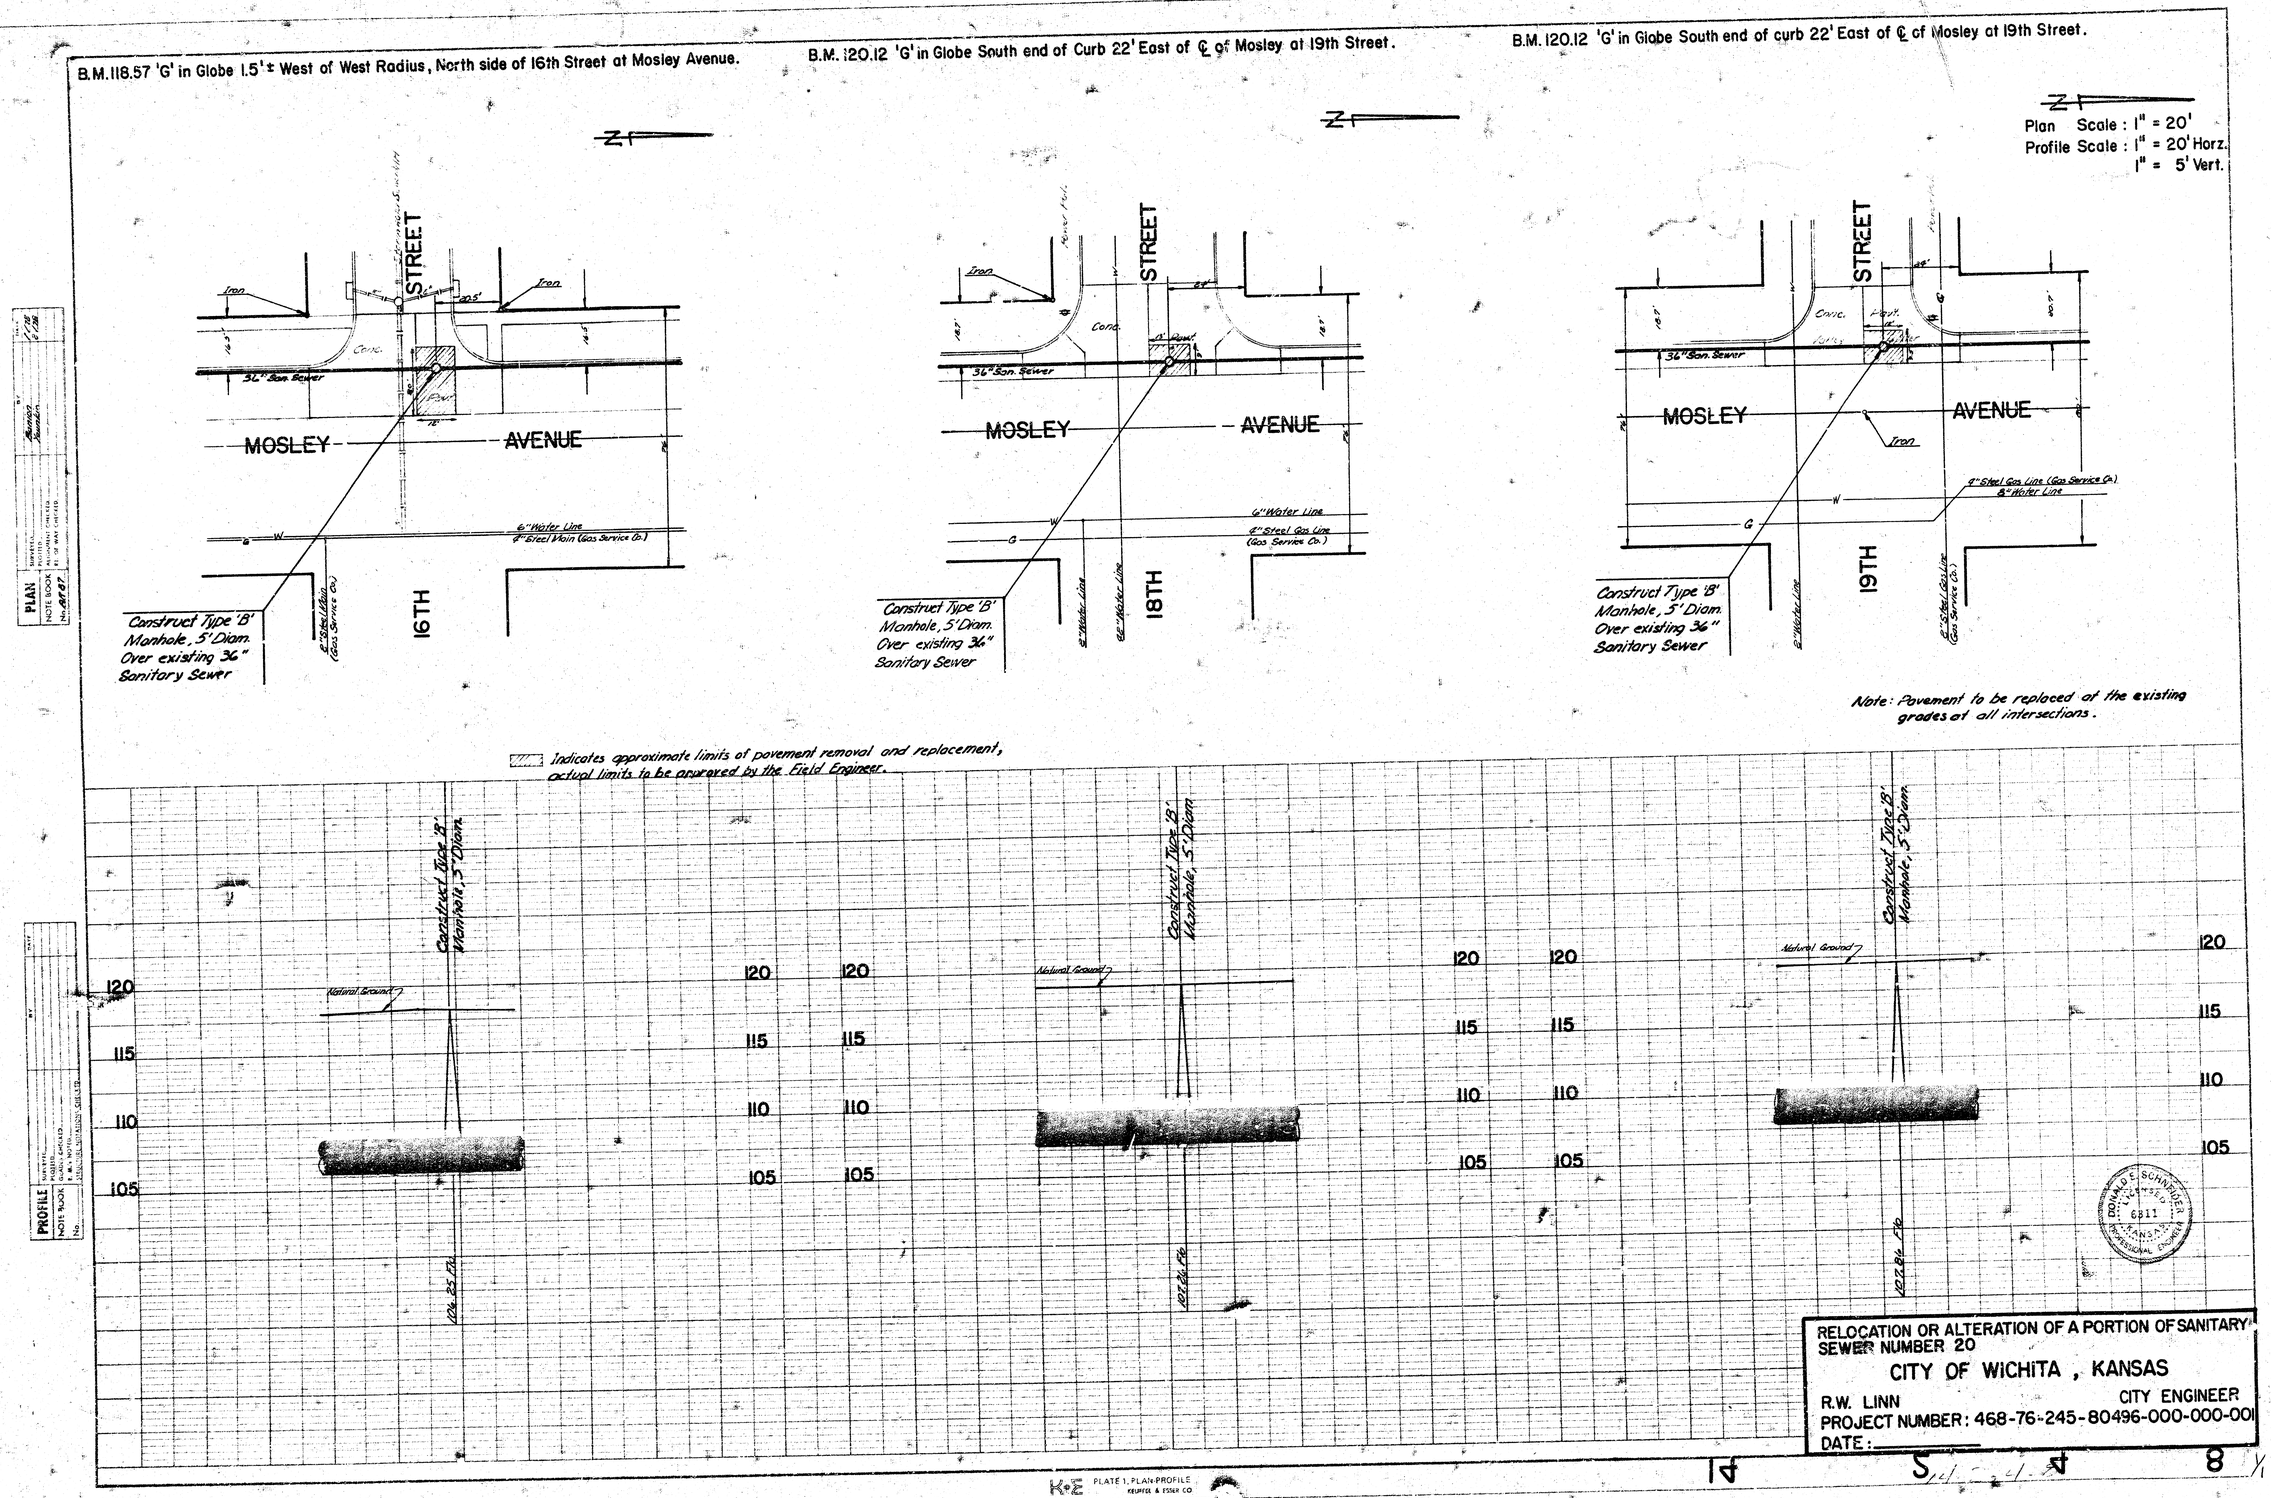

RELOCATION OR ALTERATION OF A PORTION OF SANITARY SEWER NUMBER 20

CITY OF WICHITA , KANSAS

R.W. LINN CITY ENGINEER

PROJECT NUMBER: 468-76-245-80496-000-000-001

DATE:

K+E PLATE 1, PLAN-PROFILE KEUFFEL & ESSER CO. 48 7024 MADE IN U.S.A.

FILMED FROM THE BEST