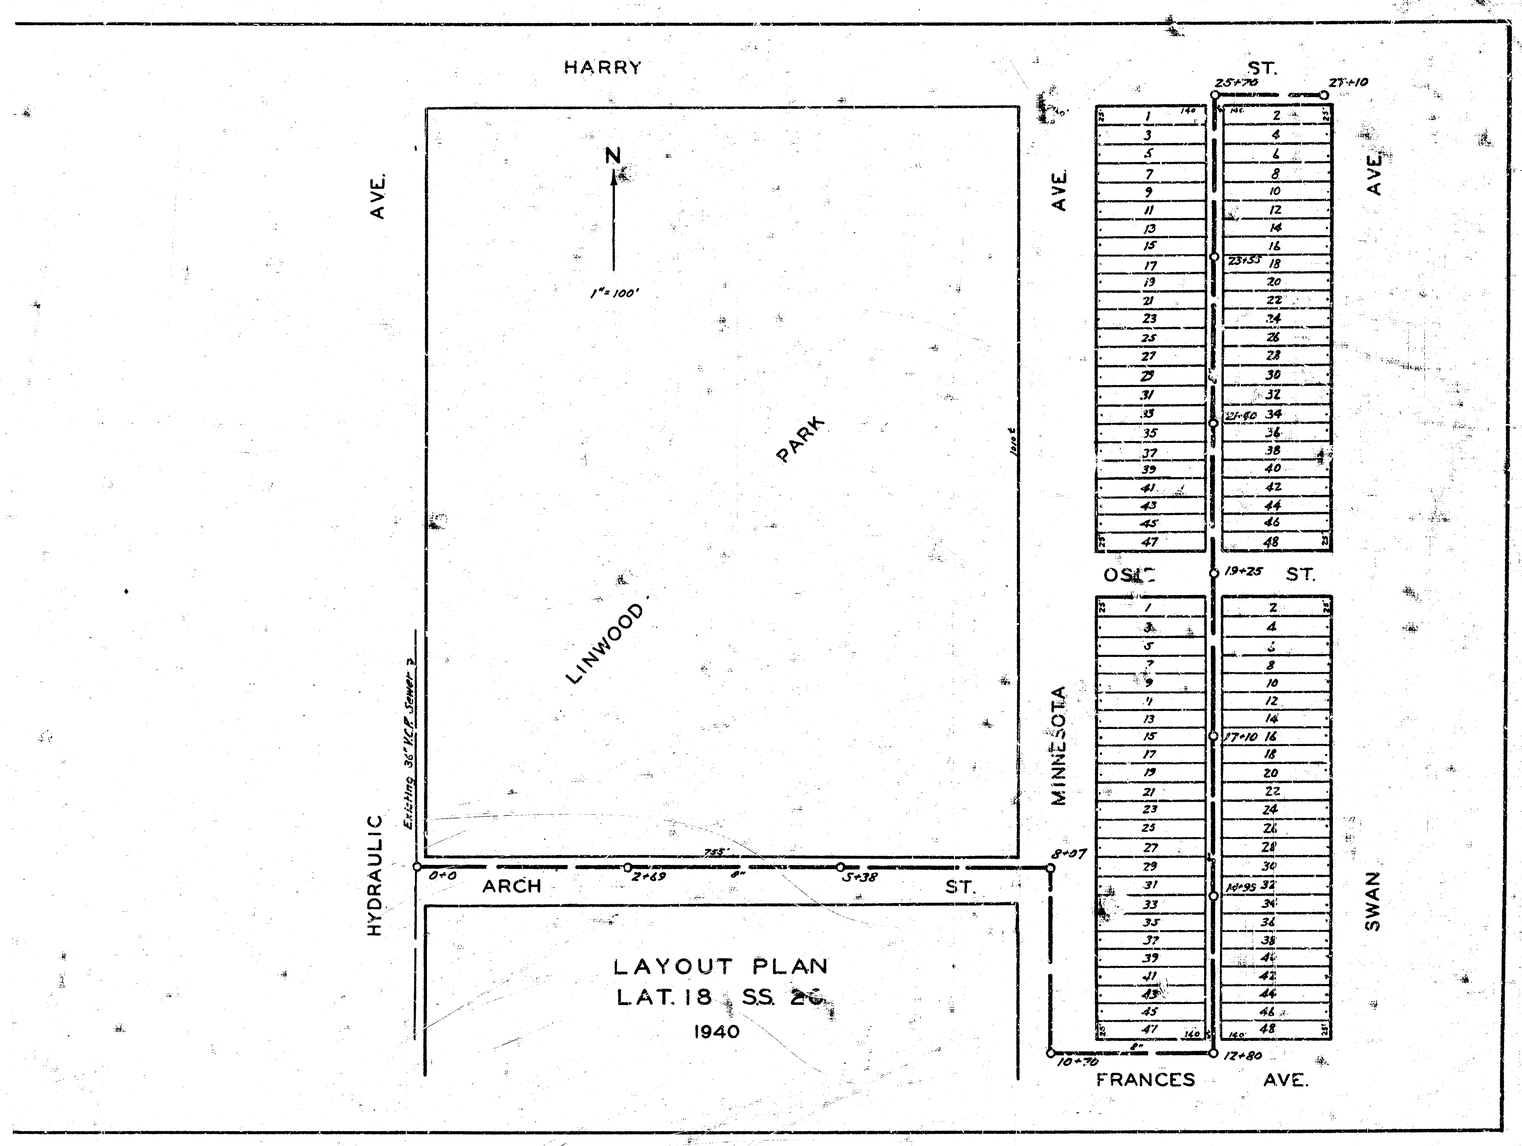
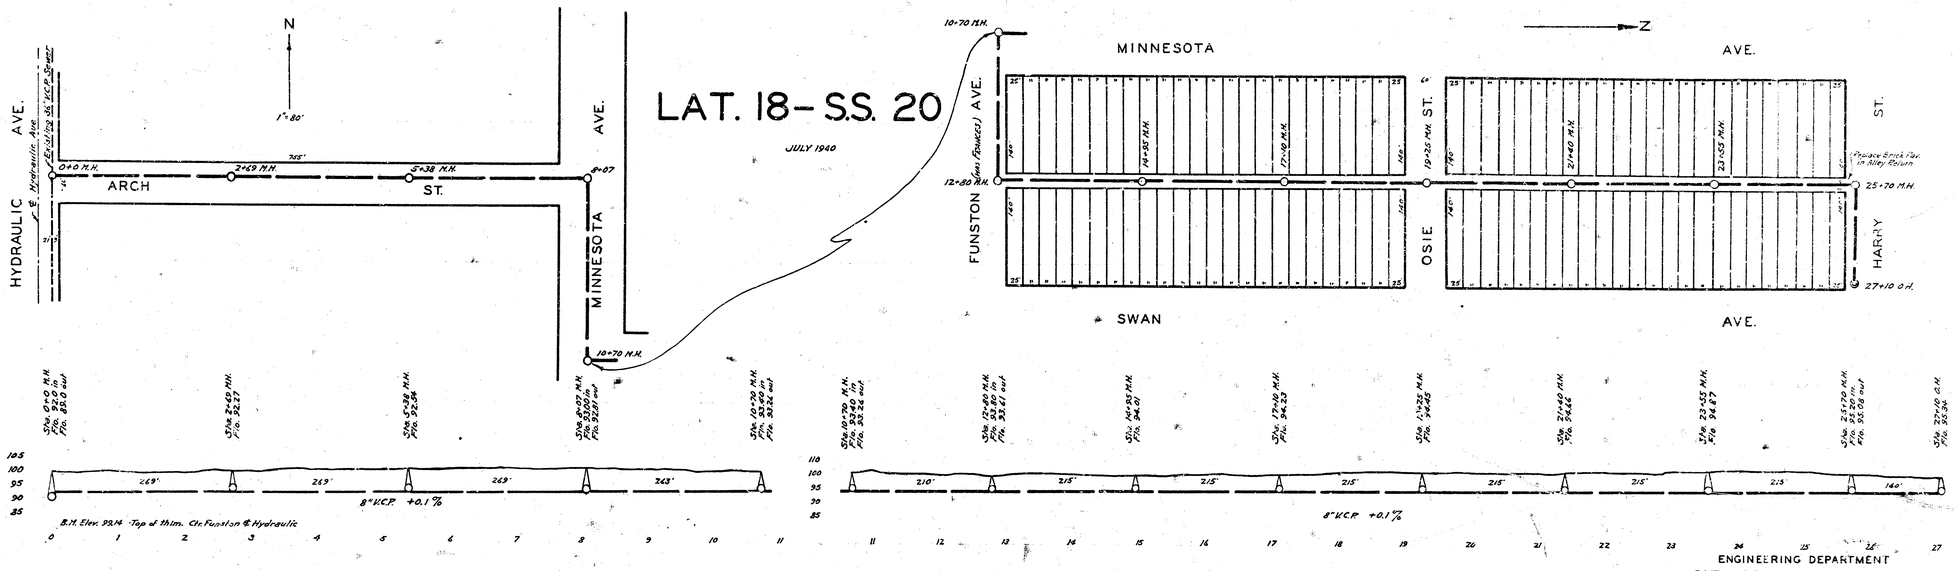
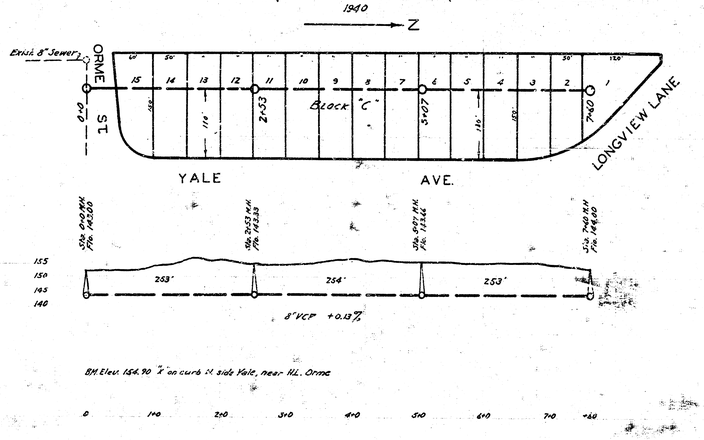

HARRY
ST.
AVE.
AVE.
AVE.
N
1"=100'
PARK
LINWOOD
Existing 36" V.C.P. Sewer
HYDRAULIC
MINNESOTA
SWAN
0+0
ARCH
2+69
5+38
ST.
8+07
765'
8"
25+70
25+10
23+53
21+60
19+25
ST.
17+10
13+95
10+70
12+80
FRANCES
AVE.
LAYOUT PLAN
LAT. 18 SS. 26
1940

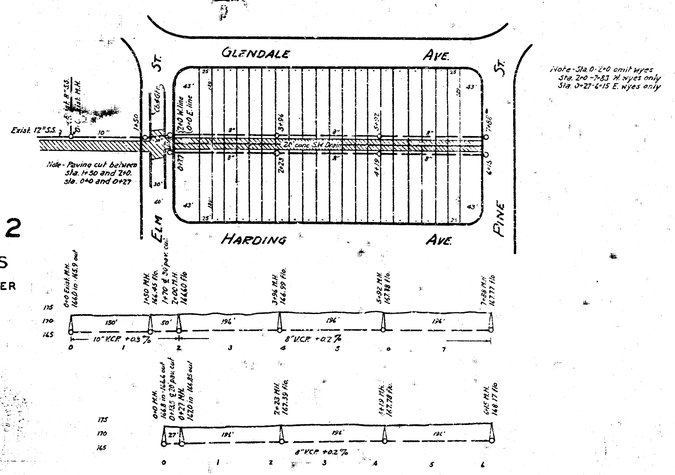



# LAT. W, DIST. 6, S.S.# 12

1940




# LAT. X
# DIST. 6, S.S.# 12
WICHITA, KANSAS
P.L. BROCKWAY-CITY ENGINEER
NOVEMBER 1940
SCALE 1"=100'




ENGINEERING DEPARTMENT
CITY OF WICHITA, KANSAS
P.L. BROCKWAY CITY ENGINEER
JULY 1940 DRAWN BY