
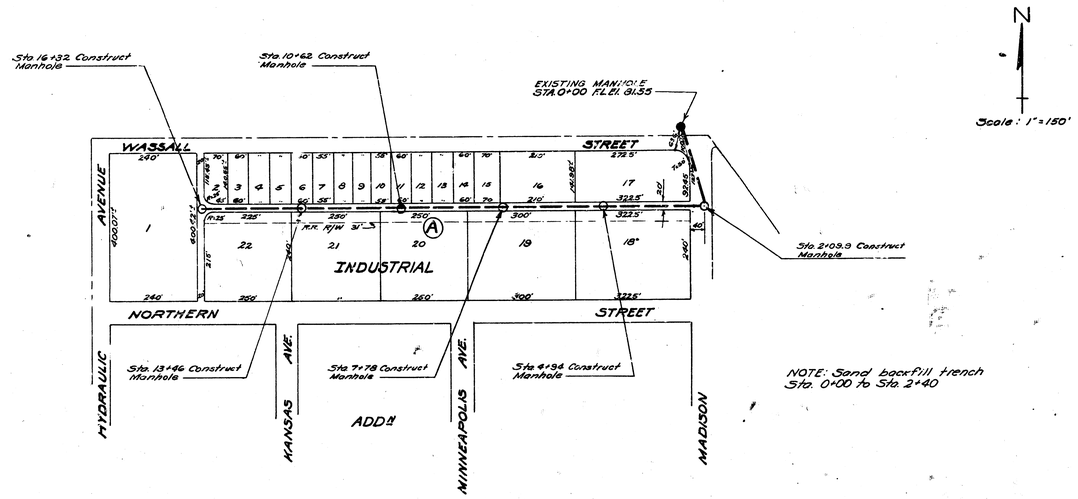


B.M. S. Rim Manhole
Sta. 0+00 El. 94.31

SCALE: 1" = 80' Horiz.
1" = 4' Vert.

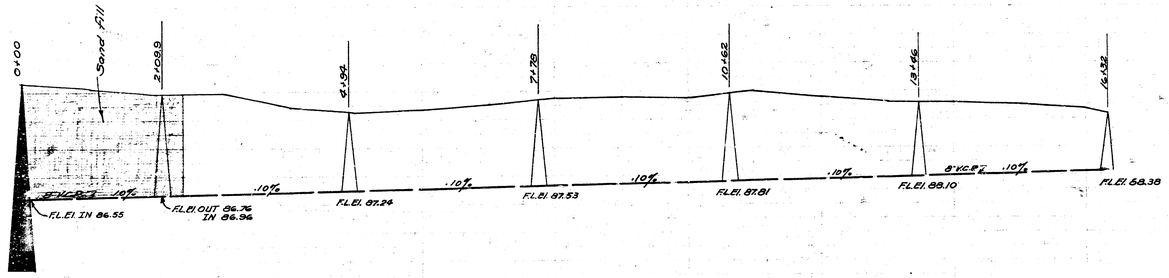

Date 8-24-57
Drawn by J.L.A.
Checked by
Note Book No. 56

LAT 32 MAIN 20
CITY OF WICHITA KANSAS
L.K. WHITE CITY ENGINEER
Proj. No. C21-34