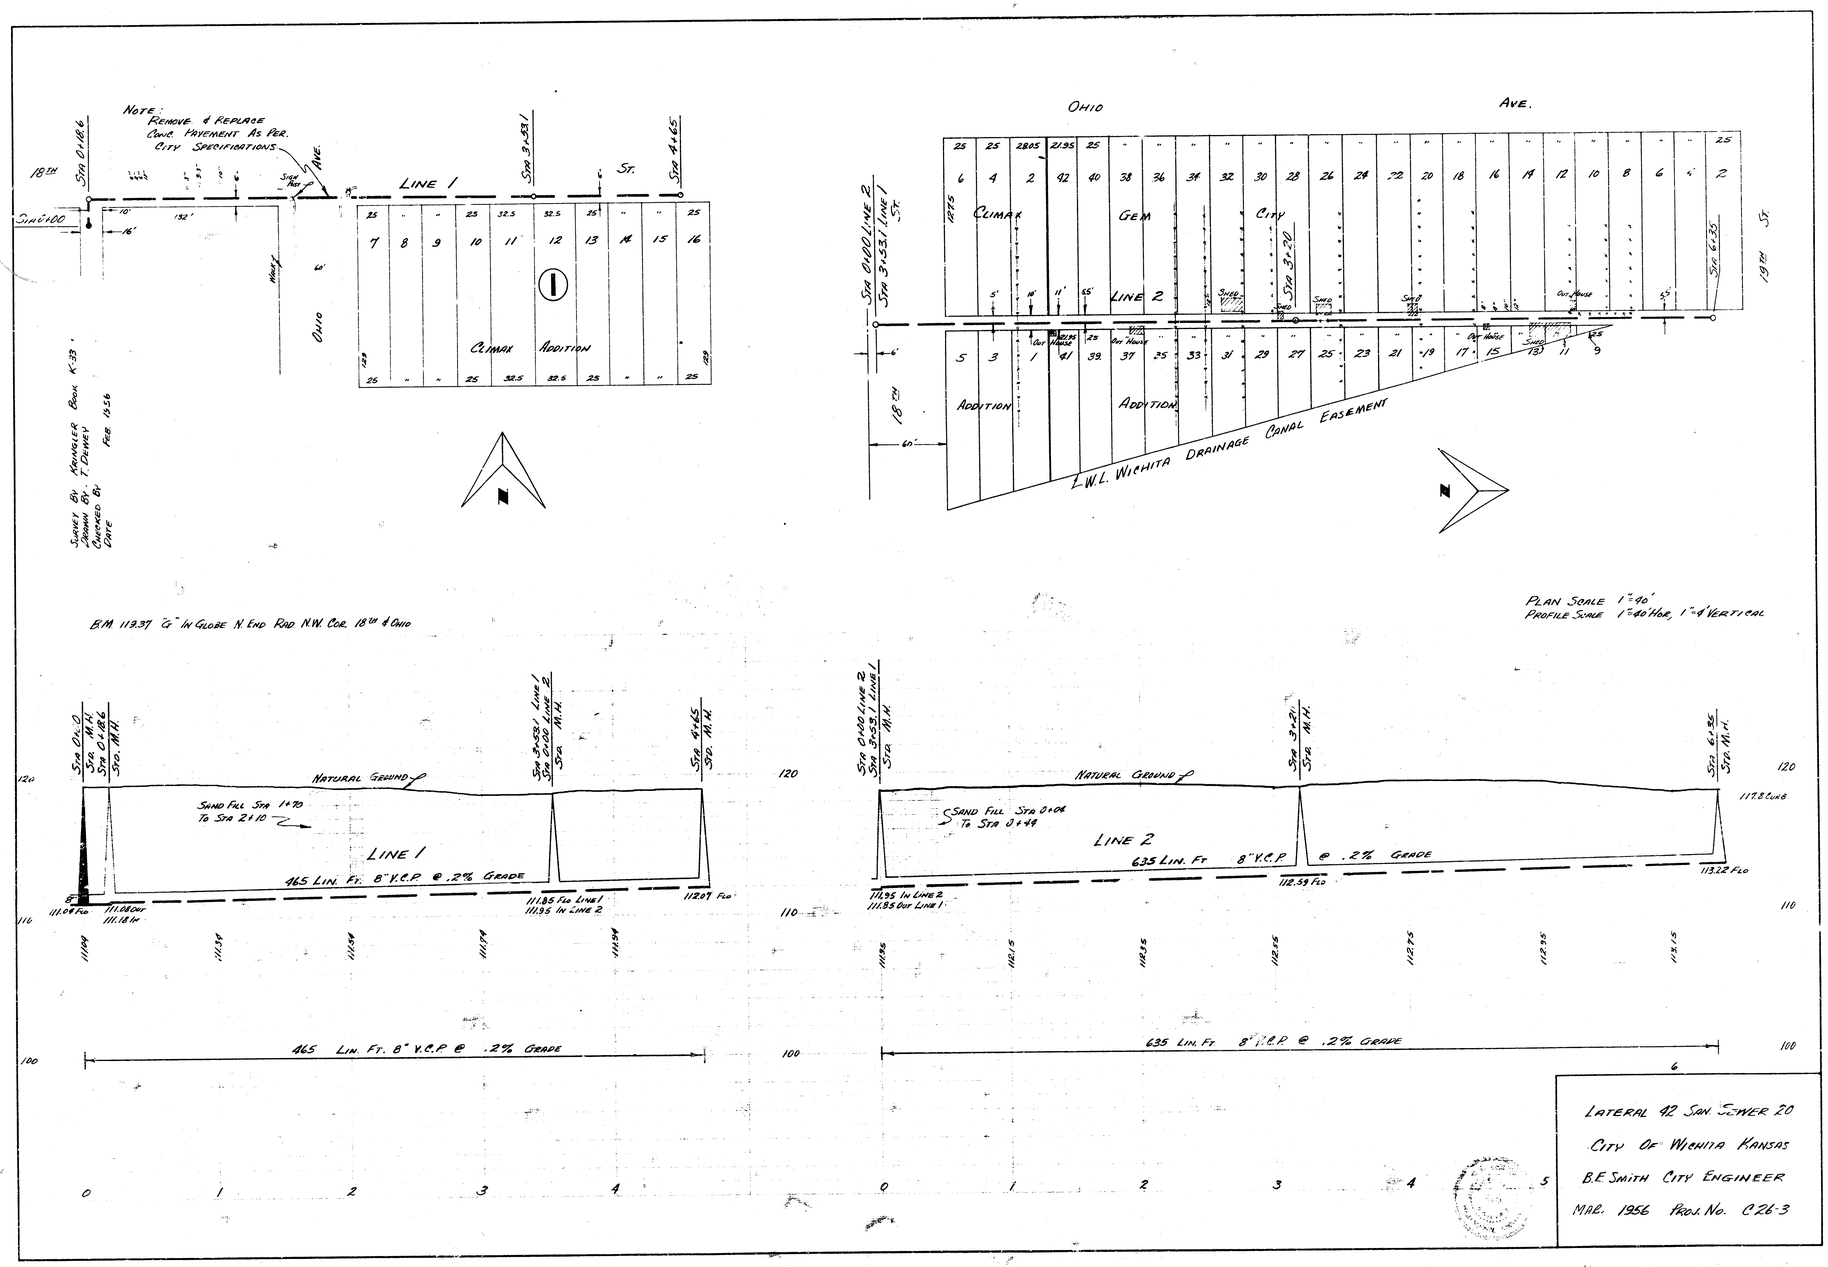

LATERAL 42 SAN SEWER 20
CITY OF WICHITA KANSAS
B.E. SMITH CITY ENGINEER
MAR. 1956 PROJ. NO. C26-3