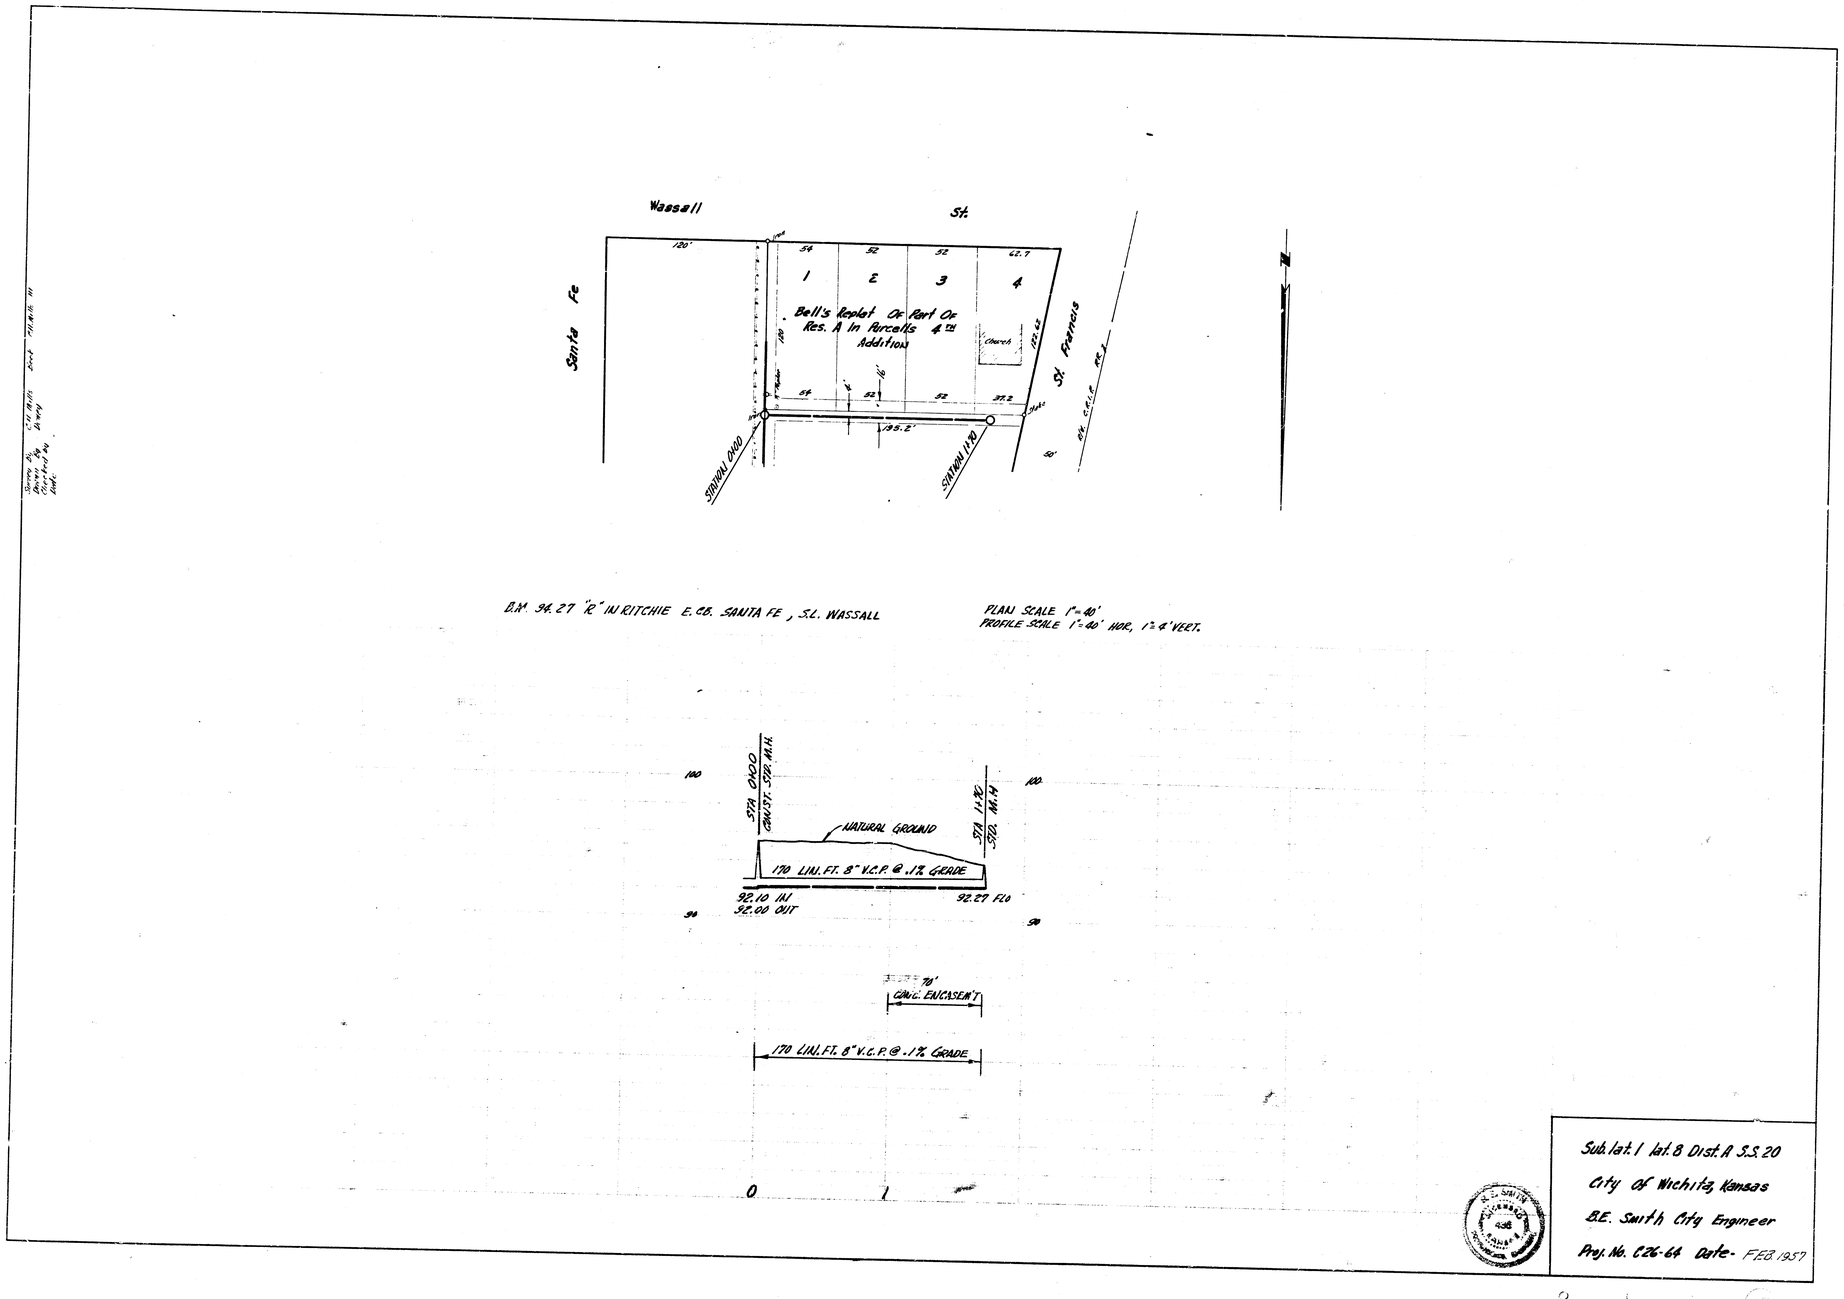

Sub. lat. 1 lat. 8 Dist. A S.S. 20
City Of Wichita, Kansas
B.E. Smith City Engineer
Proj. No. C26-64 Date- FEB. 1957