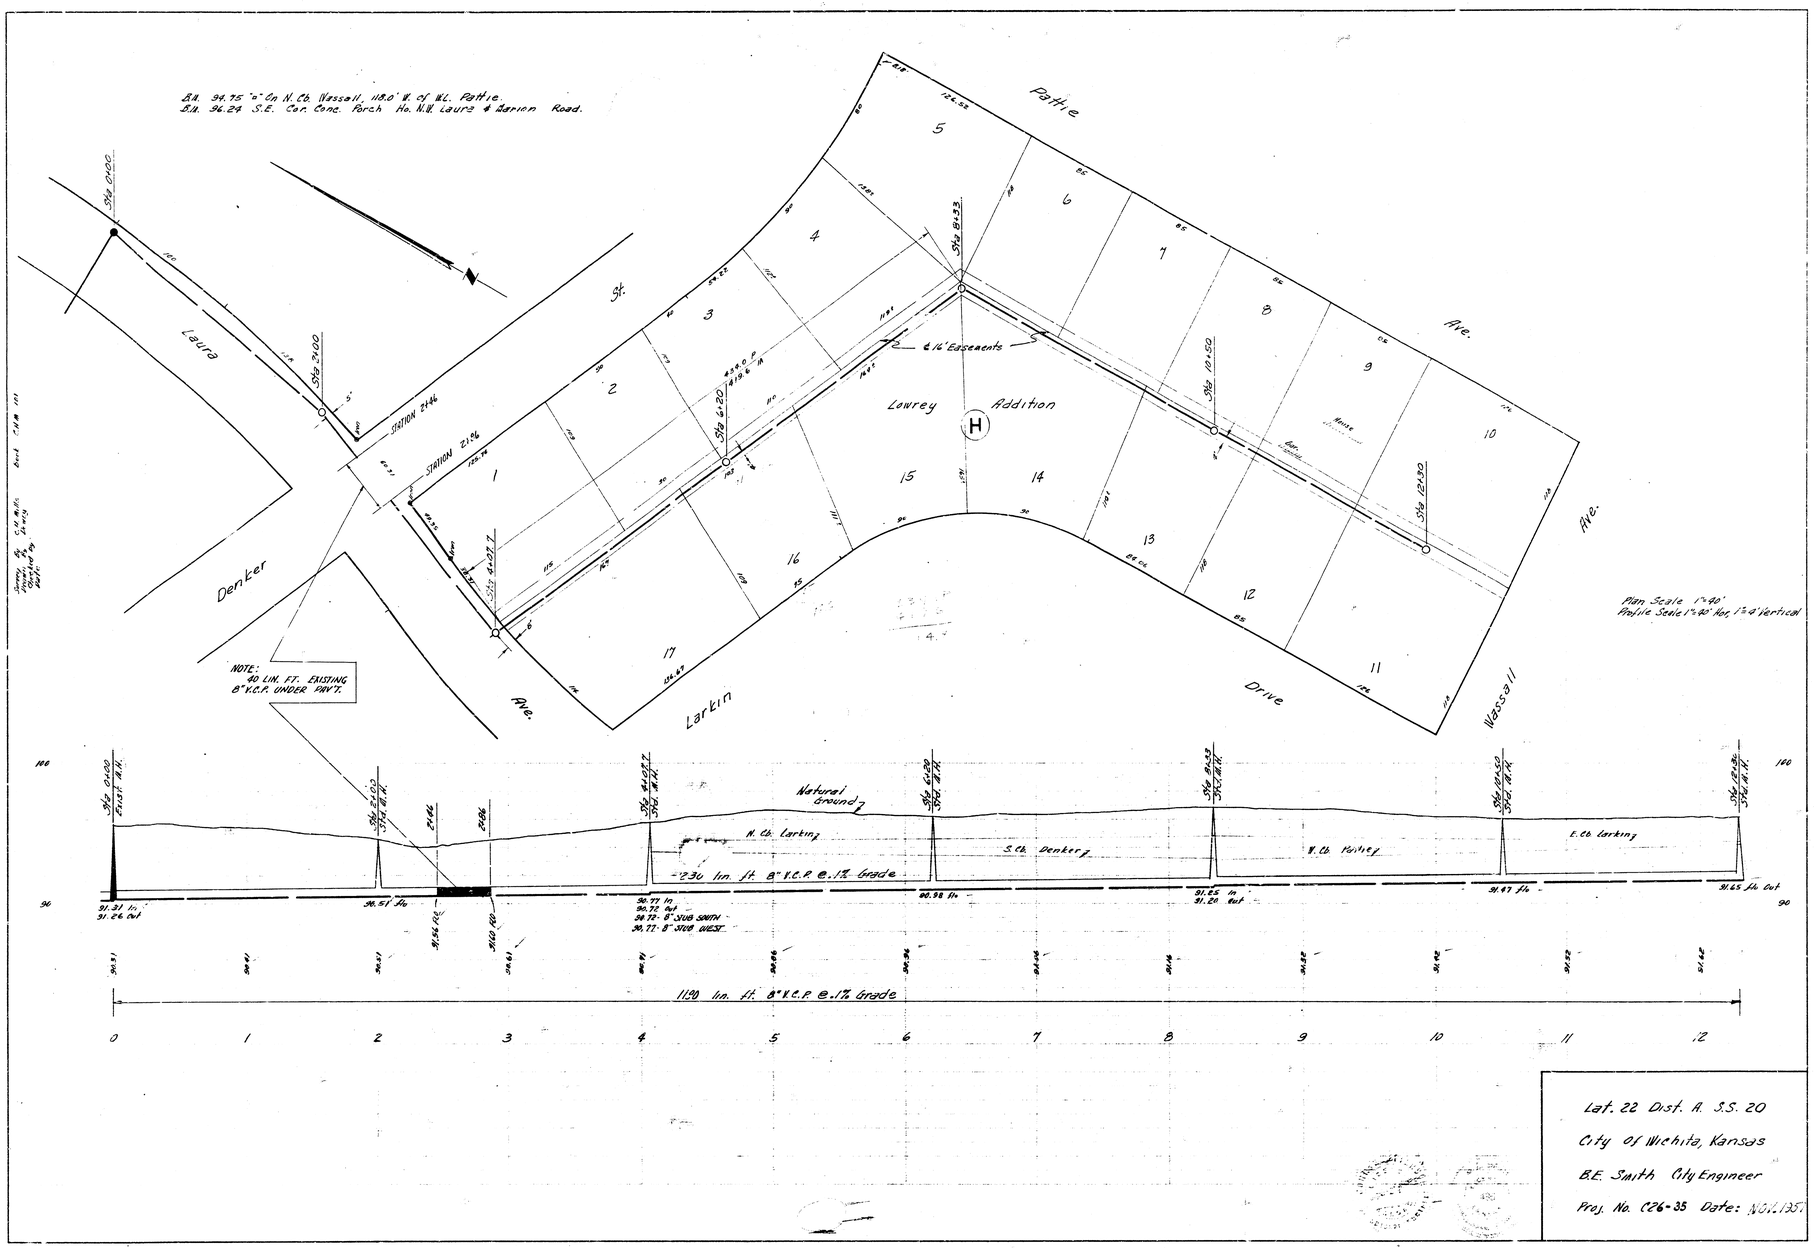
B.M. 94.75 "□" On N. Cb. Wassall, 118.0' W. of W.L. Pattie.
B.M. 96.24 S.E. Cor. Conc. Porch Ho. N.W. Laura & Marion Road.
Laura
Denker
St.
Pattie
Ave.
Larkin
Ave.
Drive
Wassall
Ave.
Lowrey Addition
H
℄ 16' Easements
Plan Scale 1"=40'
Profile Scale 1"=40' Hor, 1"=4' Vertical
NOTE:
40 LIN. FT. EXISTING
8" V.C.P. UNDER PAV'T.
Natural Ground
N. Cb. Larkin
S. Cb. Denker
W. Cb. Pattie
E. Cb. Larkin
230 lin. ft. 8" V.C.P. @ .1% Grade
1190 lin. ft. 8" V.C.P. @ .1% Grade
Lat. 22 Dist. A. S.S. 20
City of Wichita, Kansas
B.E. Smith City Engineer
Proj. No. C26-35 Date: NOV. 1957