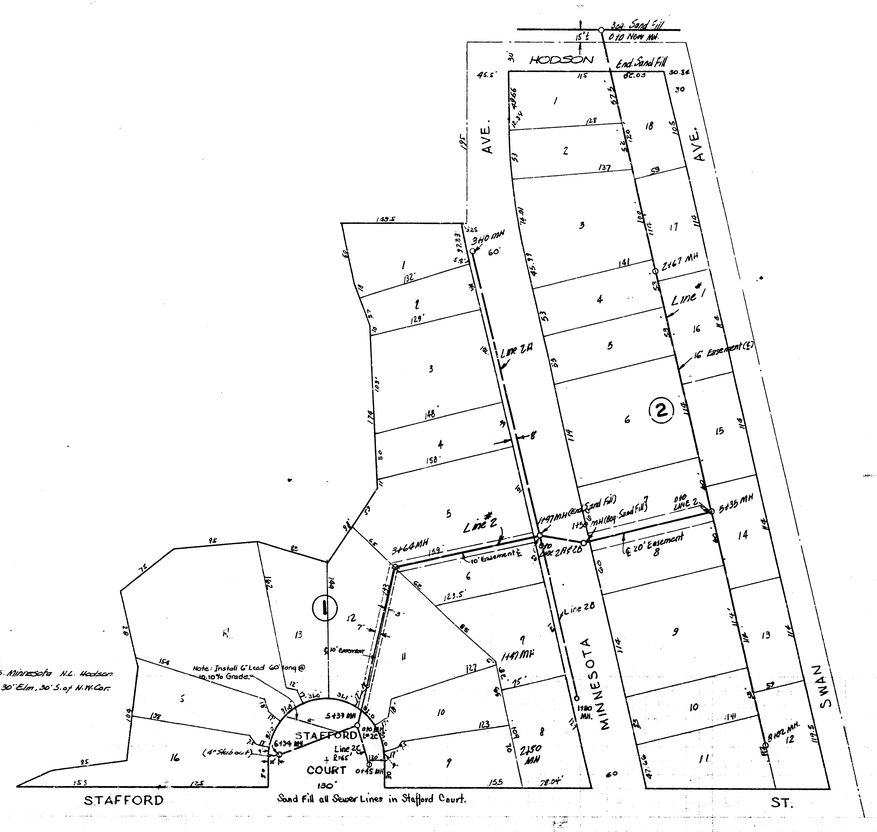

N

Scale 1"=60'

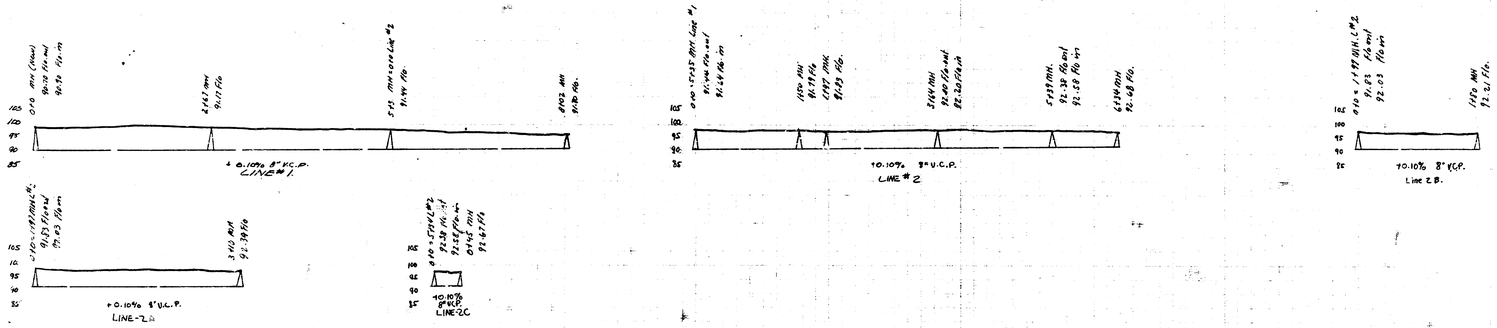

LAT. 10, DIST. B, S.S.# 20
City of
Wichita, Kansas

L.L. White City Engineer
Date 22 July, 49 Proj. No. C29-32