

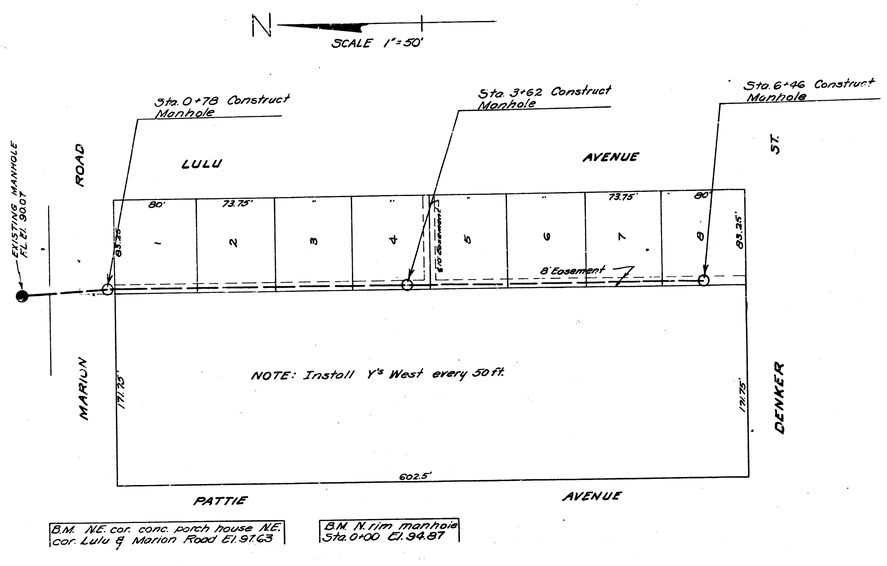


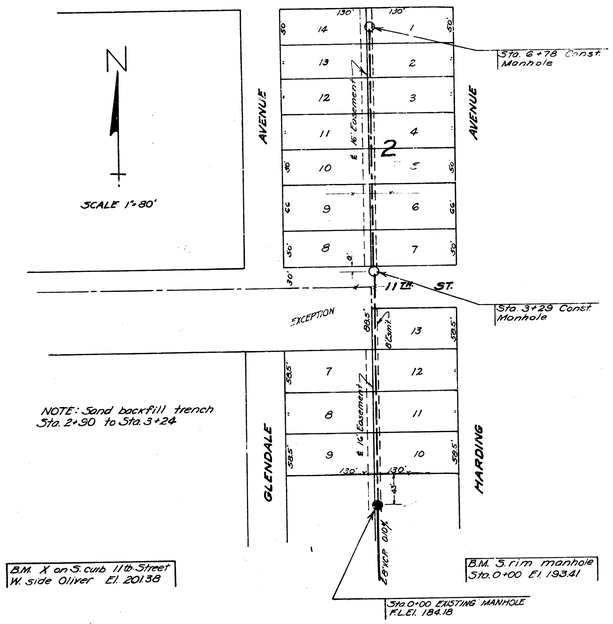


NOTE: Sand backfill trench Sta. 0+37 to Sta. 0+61

SCALE: 1" = 40' Horiz. 1" = 4' Vert.

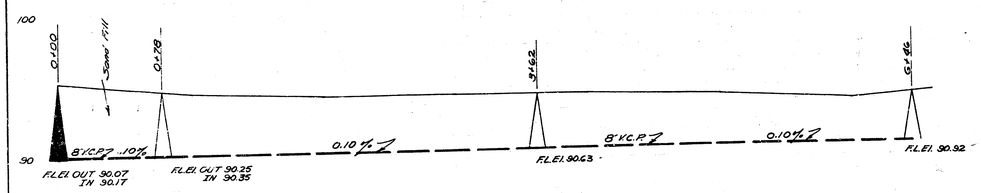

SCALE 1"=80' Horiz. 1"= 8' Vert.

NOTE BOOK NO. 52

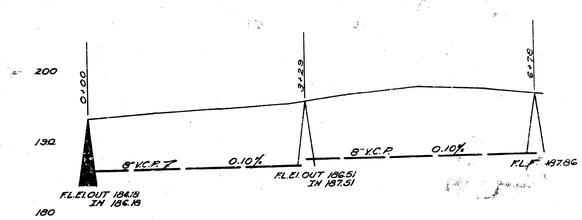

Date 8-29-51
Drawn by J.L.R.
Checked by
Note Book No. 56

LAT. 22 DIST. B MAIN 20
CITY OF WICHITA KANSAS
L.K. WHITE CITY ENGINEER
Proj. No. C21-35

LAT. 58 D.C.S. # 12
CITY OF WICHITA KANSAS
L.K. WHITE CITY ENGINEER
Proj. No. C21-45
9-24-51