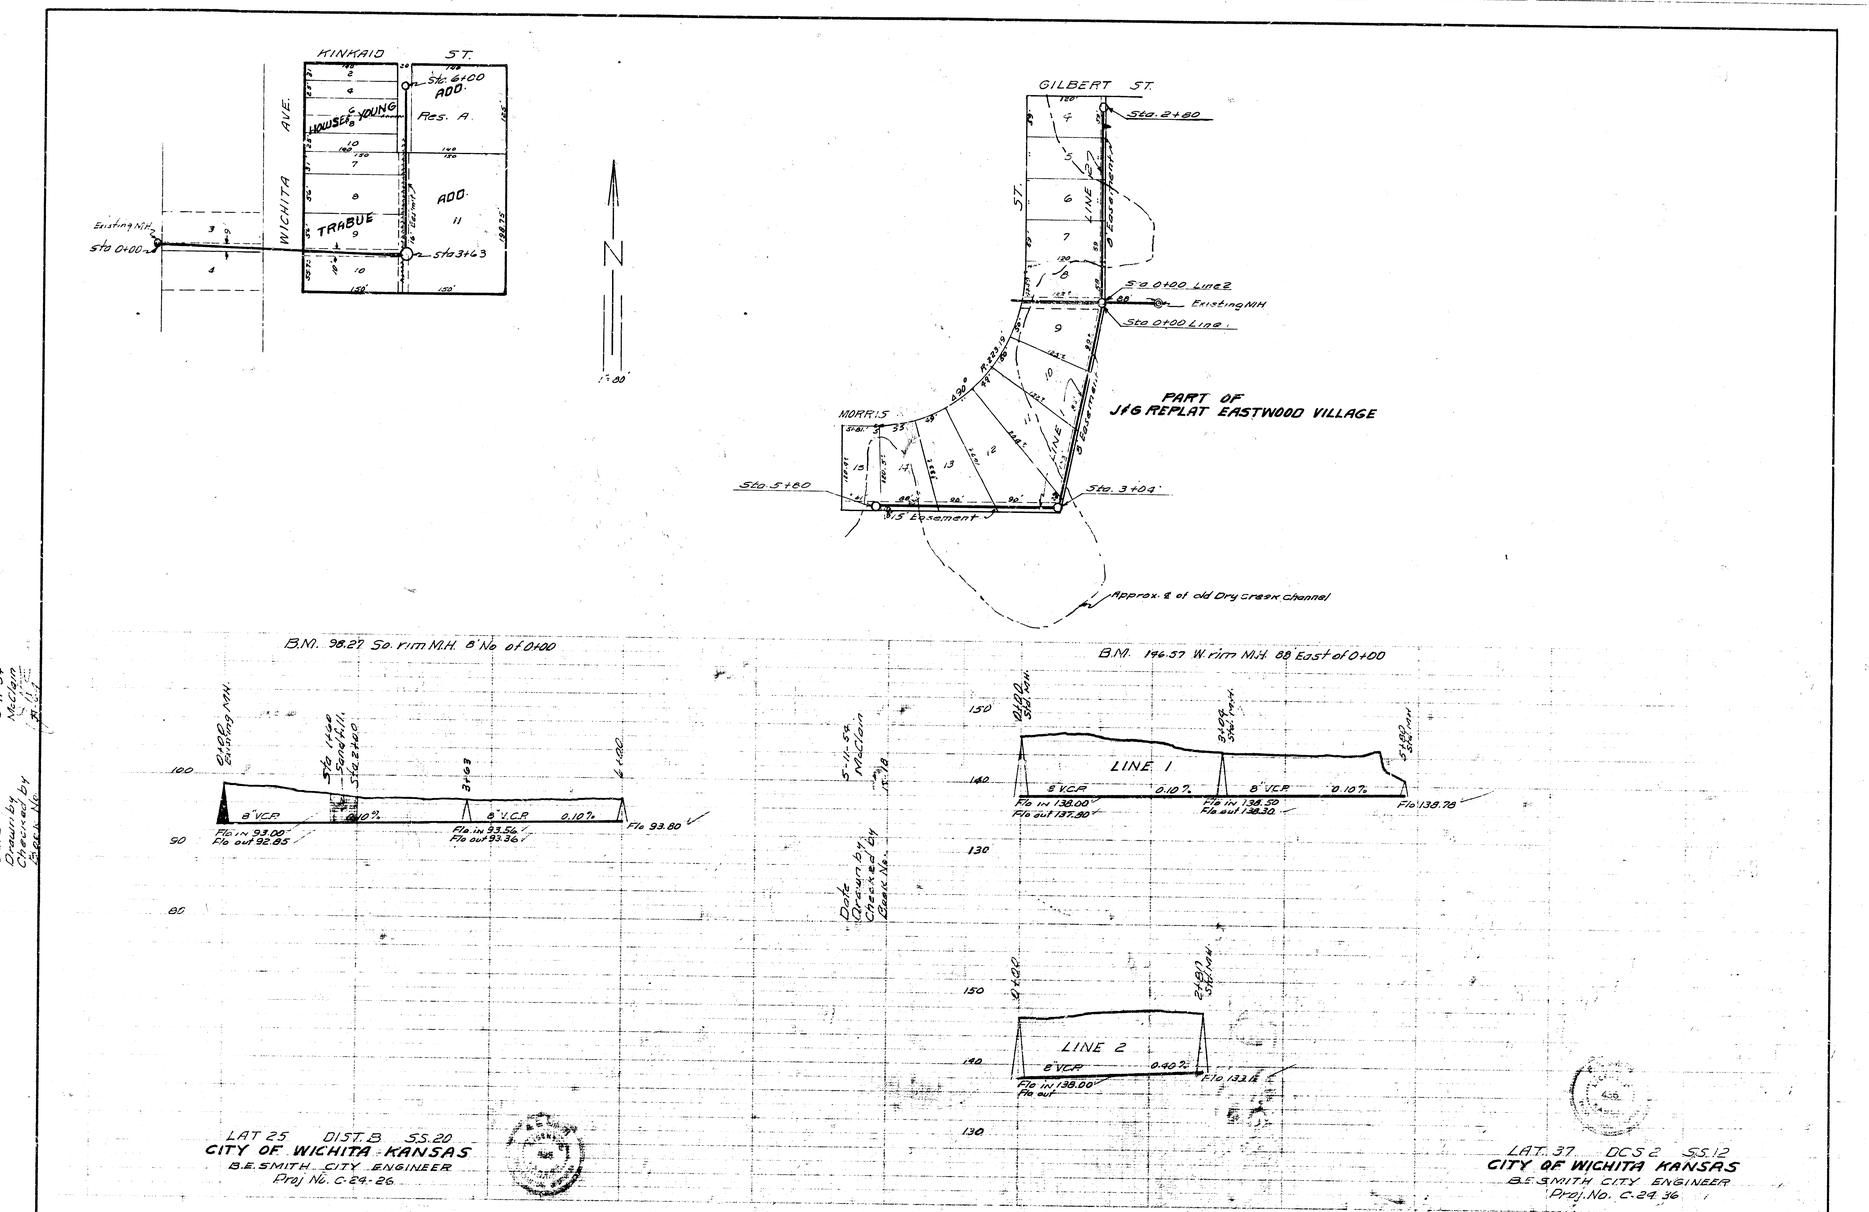
KINKAID ST.
WICHITA AVE.
HOWSE & YOUNG
TRABUE
ADD.
Res. A.
Sta. 6+00
Sta 3+63
Existing MH
Sta 0+00
GILBERT ST.
Sta. 2+80
Sta 0+00 Line 2
Existing MH
Sta 0+00 Line 1
PART OF
J&G REPLAT EASTWOOD VILLAGE
MORRIS
Sta. 5+80
Sta. 3+04
15' Easement
Approx. ℄ of old Dry Creek Channel
B.M. 98.27 So. rim M.H. 8' No of 0+00
B.M. 146.57 W. rim M.H. 88' East of 0+00
LINE 1
LINE 2
8" V.C.P.
0.10%
0.40%
Flo in 93.00
Flo out 92.85
Flo in 93.56
Flo out 93.36
Flo 93.80
Flo in 138.00
Flo out 137.80
Flo in 138.50
Flo out 138.30
Flo 138.78
Flo in 138.00
Flo out
Flo 133.12
Date Drawn by Checked by Book No.
5-11-54 McClain
LAT 25 DIST. B SS. 20
CITY OF WICHITA KANSAS
B.E. SMITH CITY ENGINEER
Proj No. C-24-26
LAT. 37 DCS 2 SS. 12
CITY OF WICHITA KANSAS
B.E. SMITH CITY ENGINEER
Proj. No. C-24-36