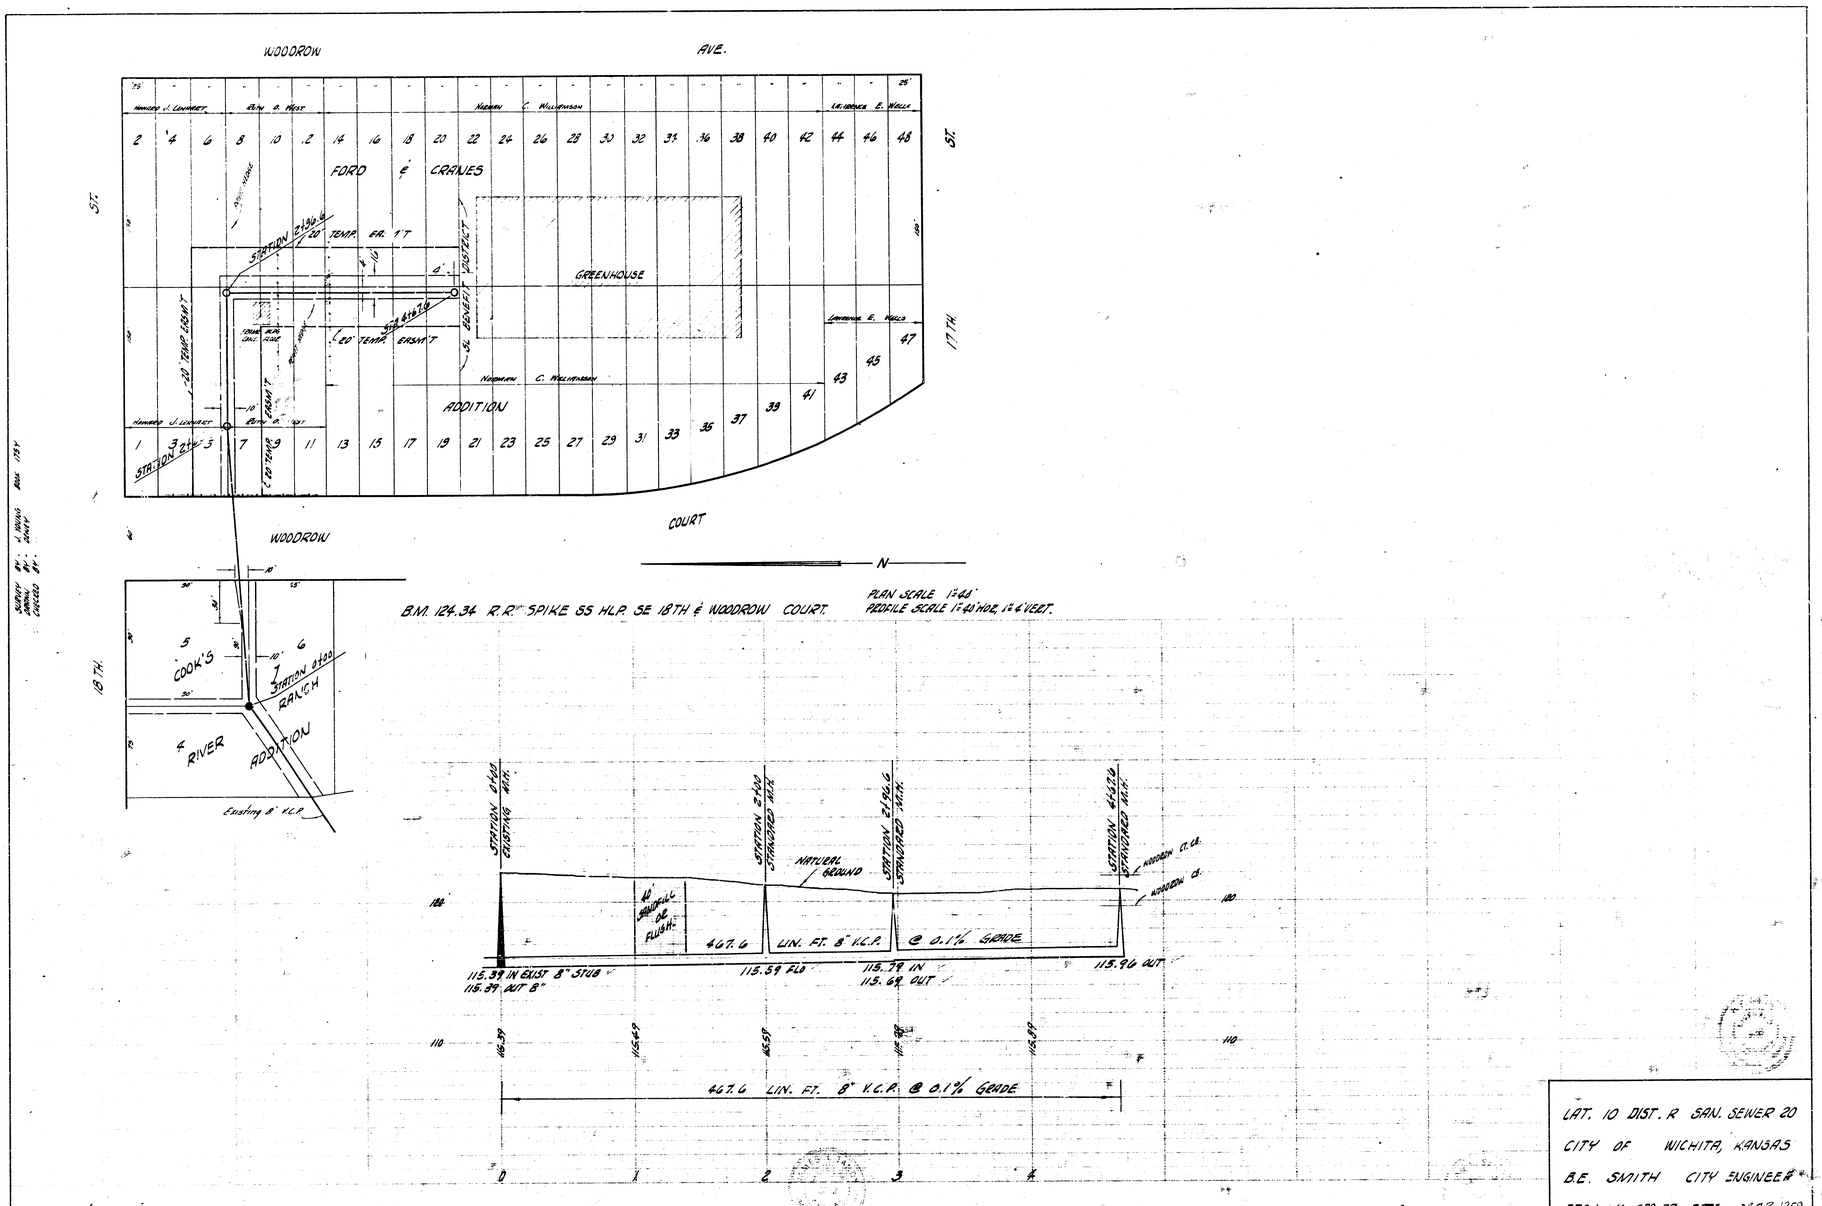

LAT. 10 DIST. R SAN. SEWER 20
CITY OF WICHITA, KANSAS
B.E. SMITH CITY ENGINEER
PROJ. NO. C28-37 DATE- MAR. 1959

2