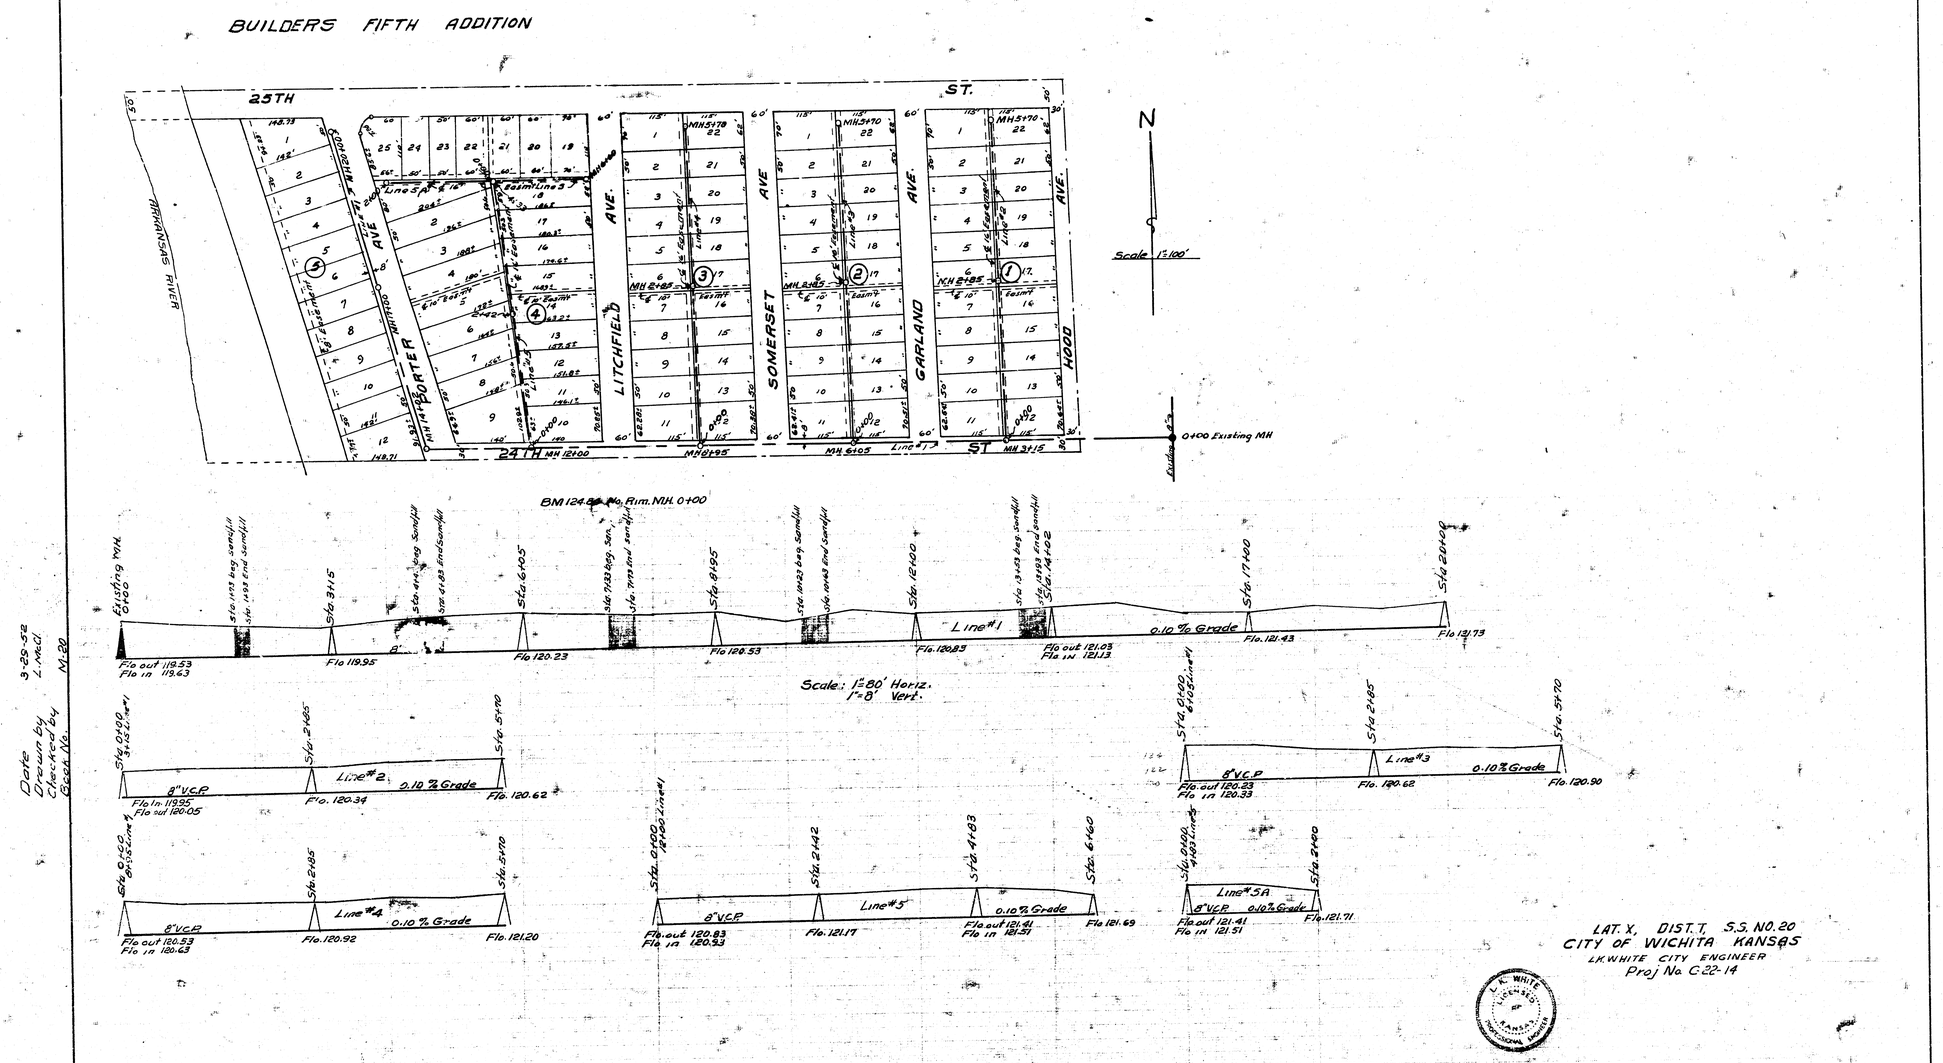

LAT. X, DIST. T, S.S. NO. 20
CITY OF WICHITA KANSAS
L.K. WHITE CITY ENGINEER
Proj No. C-22-14