


Scale 1:00'

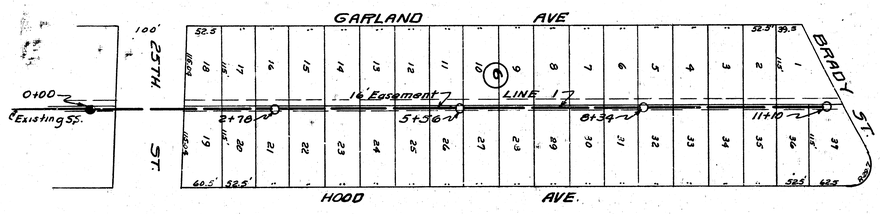

Scale: 1"=80'

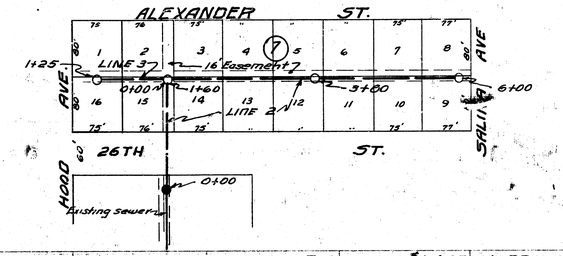

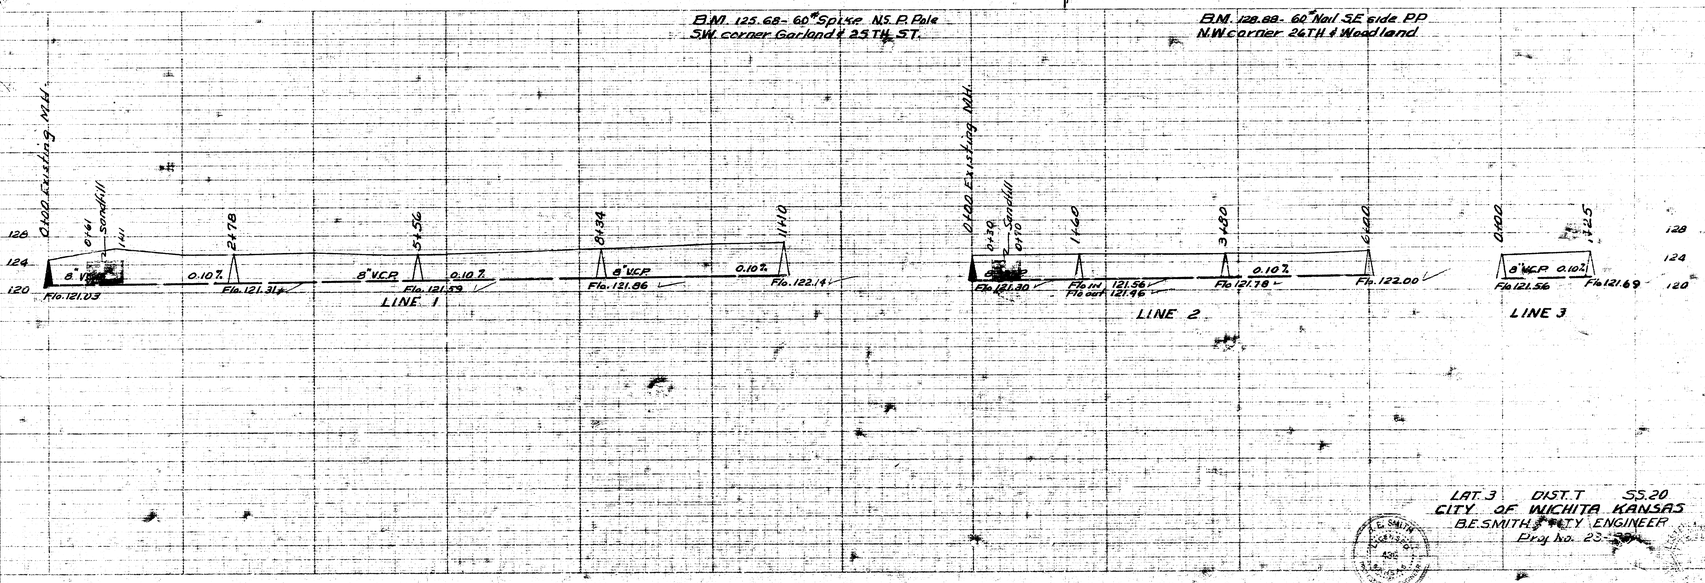

LAT. 3 DIST. T SS. 20
CITY OF WICHITA KANSAS
B.E. SMITH, CITY ENGINEER
Proj. No. 23-

B. E. SMITH 436