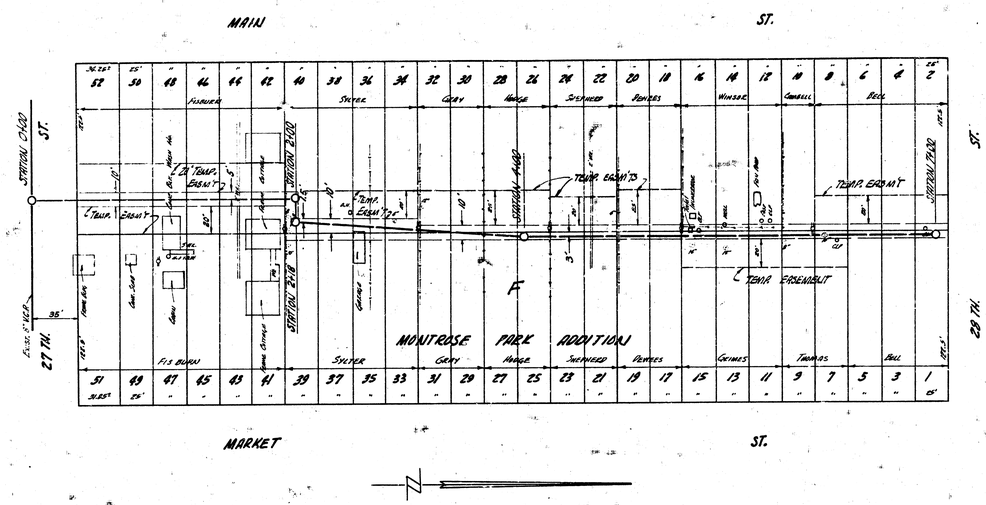


B.M. 128.62 R.R. SPIKE N.W. COR. 27TH. & MARKET

PLAN SCALE 1"=40'
PROFILE SCALE 1"=40' HOR. 1"=4' VERTICAL

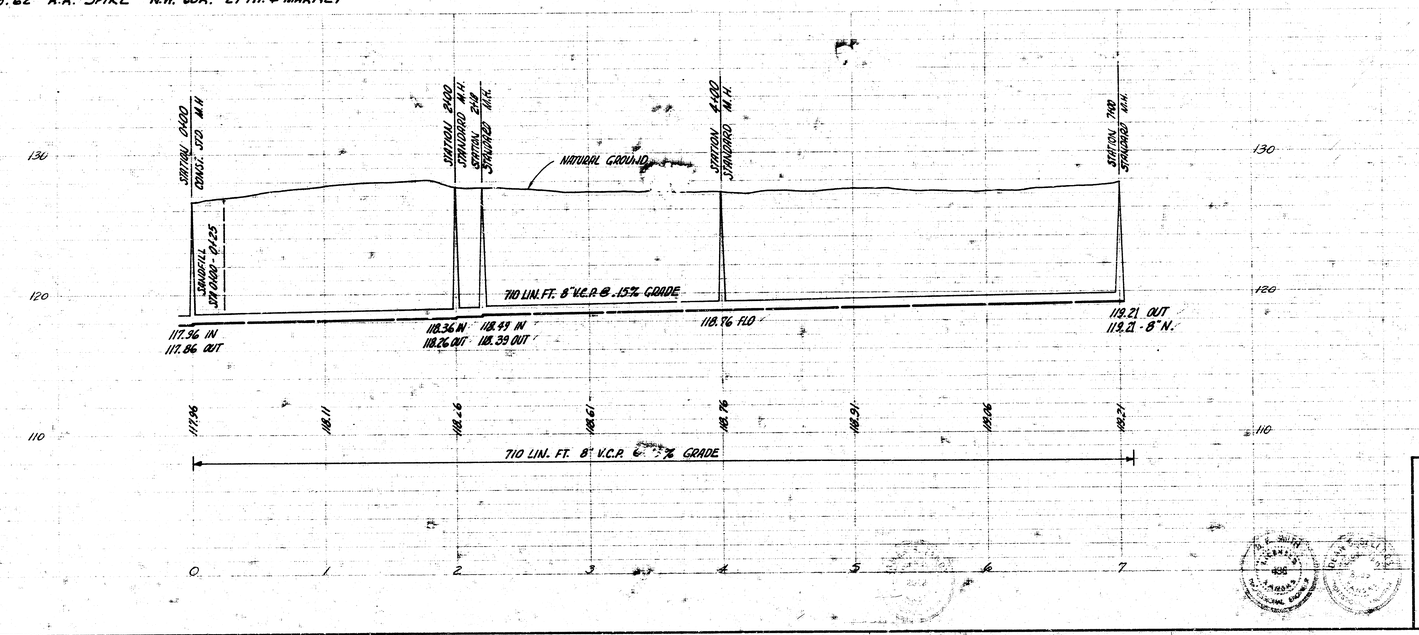


LAT. 21 DIST. T SAN. SEWER 20
CITY OF WICHITA, KANSAS
B.E. SMITH CITY ENGINEER
PROJ. NO C27-25 DATE- JAN. 1958

2 1 4 (2)