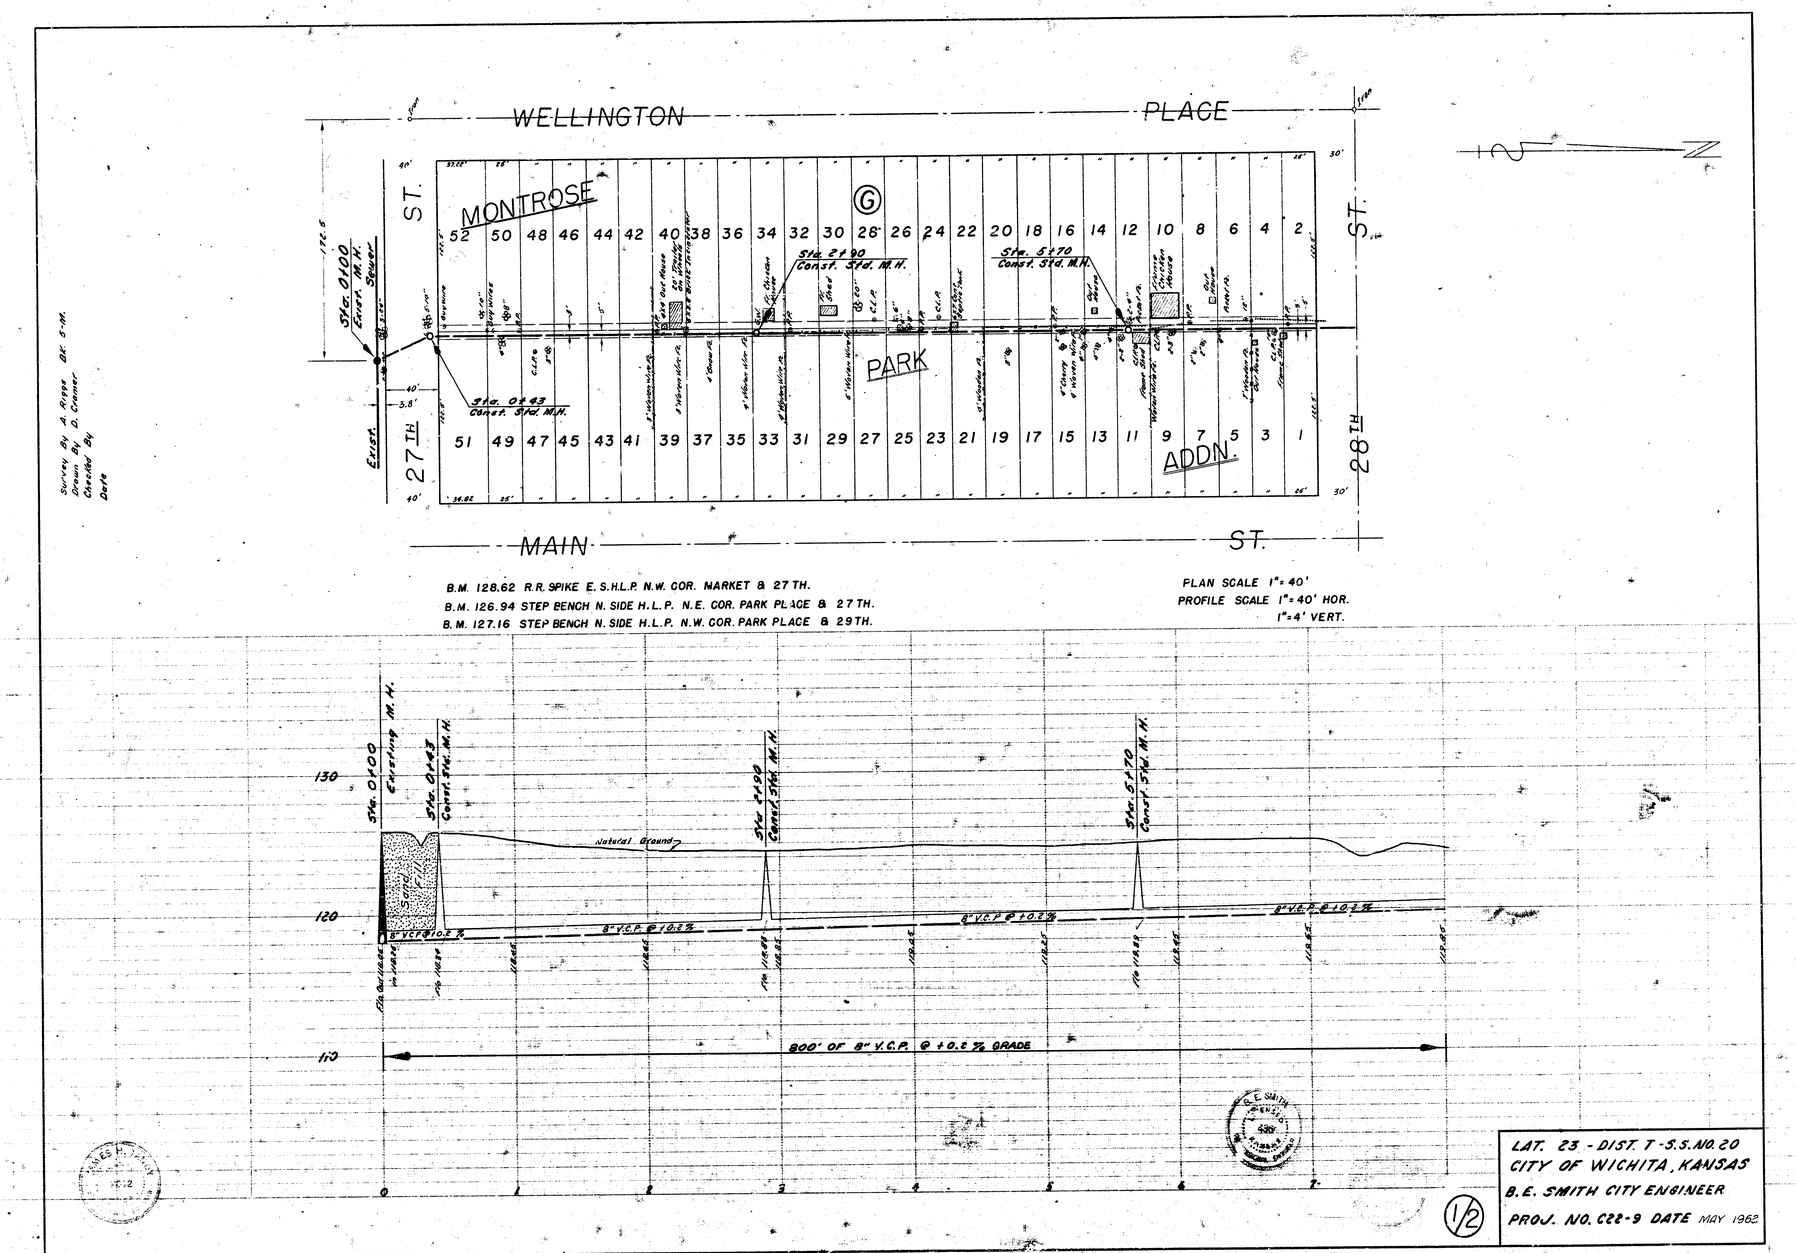

Survey By A. Riggs DK. 5-M.
Drawn By D. Cramer
Checked By
Date

LAT. 23 - DIST. T - S.S. NO. 20
CITY OF WICHITA, KANSAS
B.E. SMITH CITY ENGINEER
PROJ. NO. C22-9 DATE MAY 1962

1/2

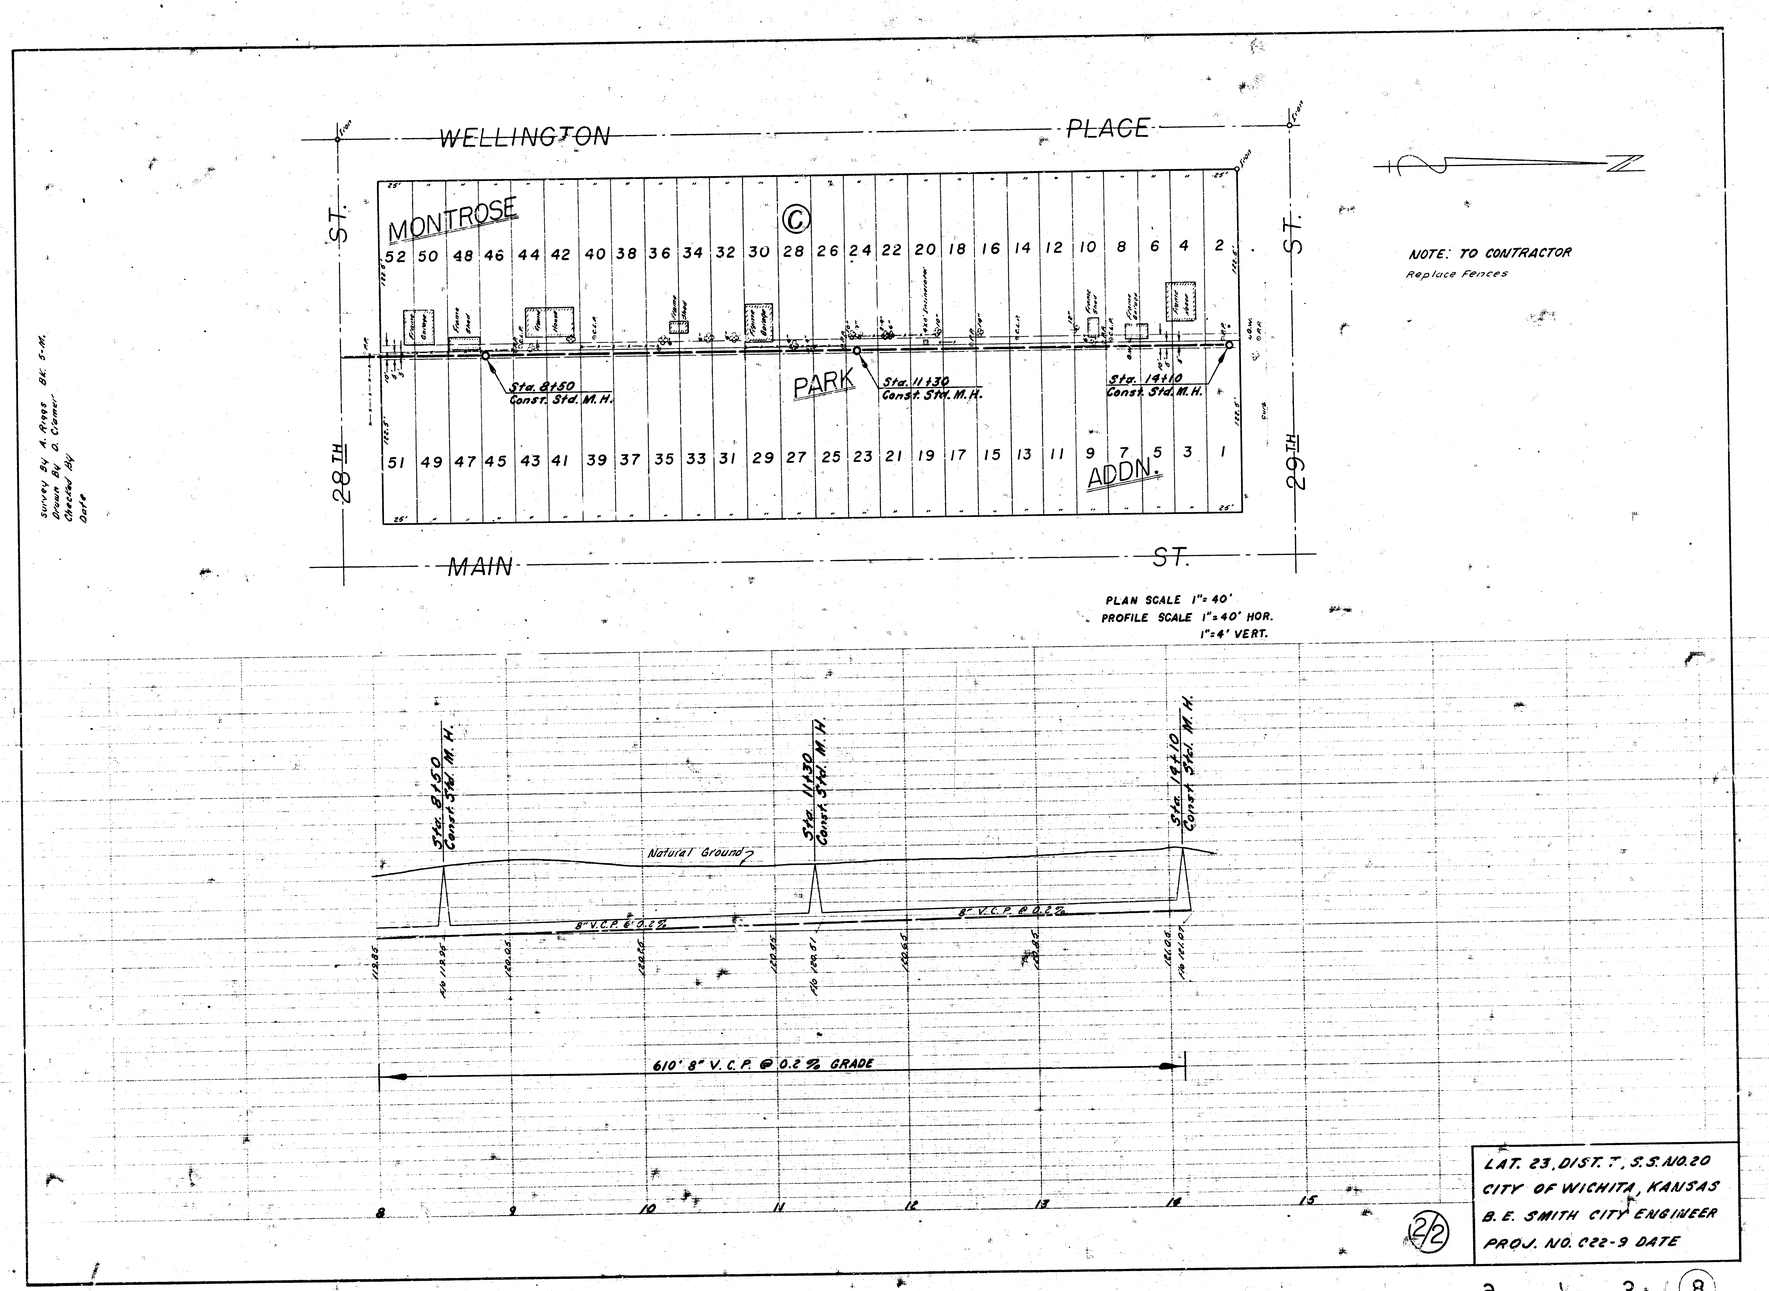

LAT. 23, DIST. T, S.S. NO. 20
CITY OF WICHITA, KANSAS
B. E. SMITH CITY ENGINEER
PROJ. NO. C22-9 DATE

2/2

8