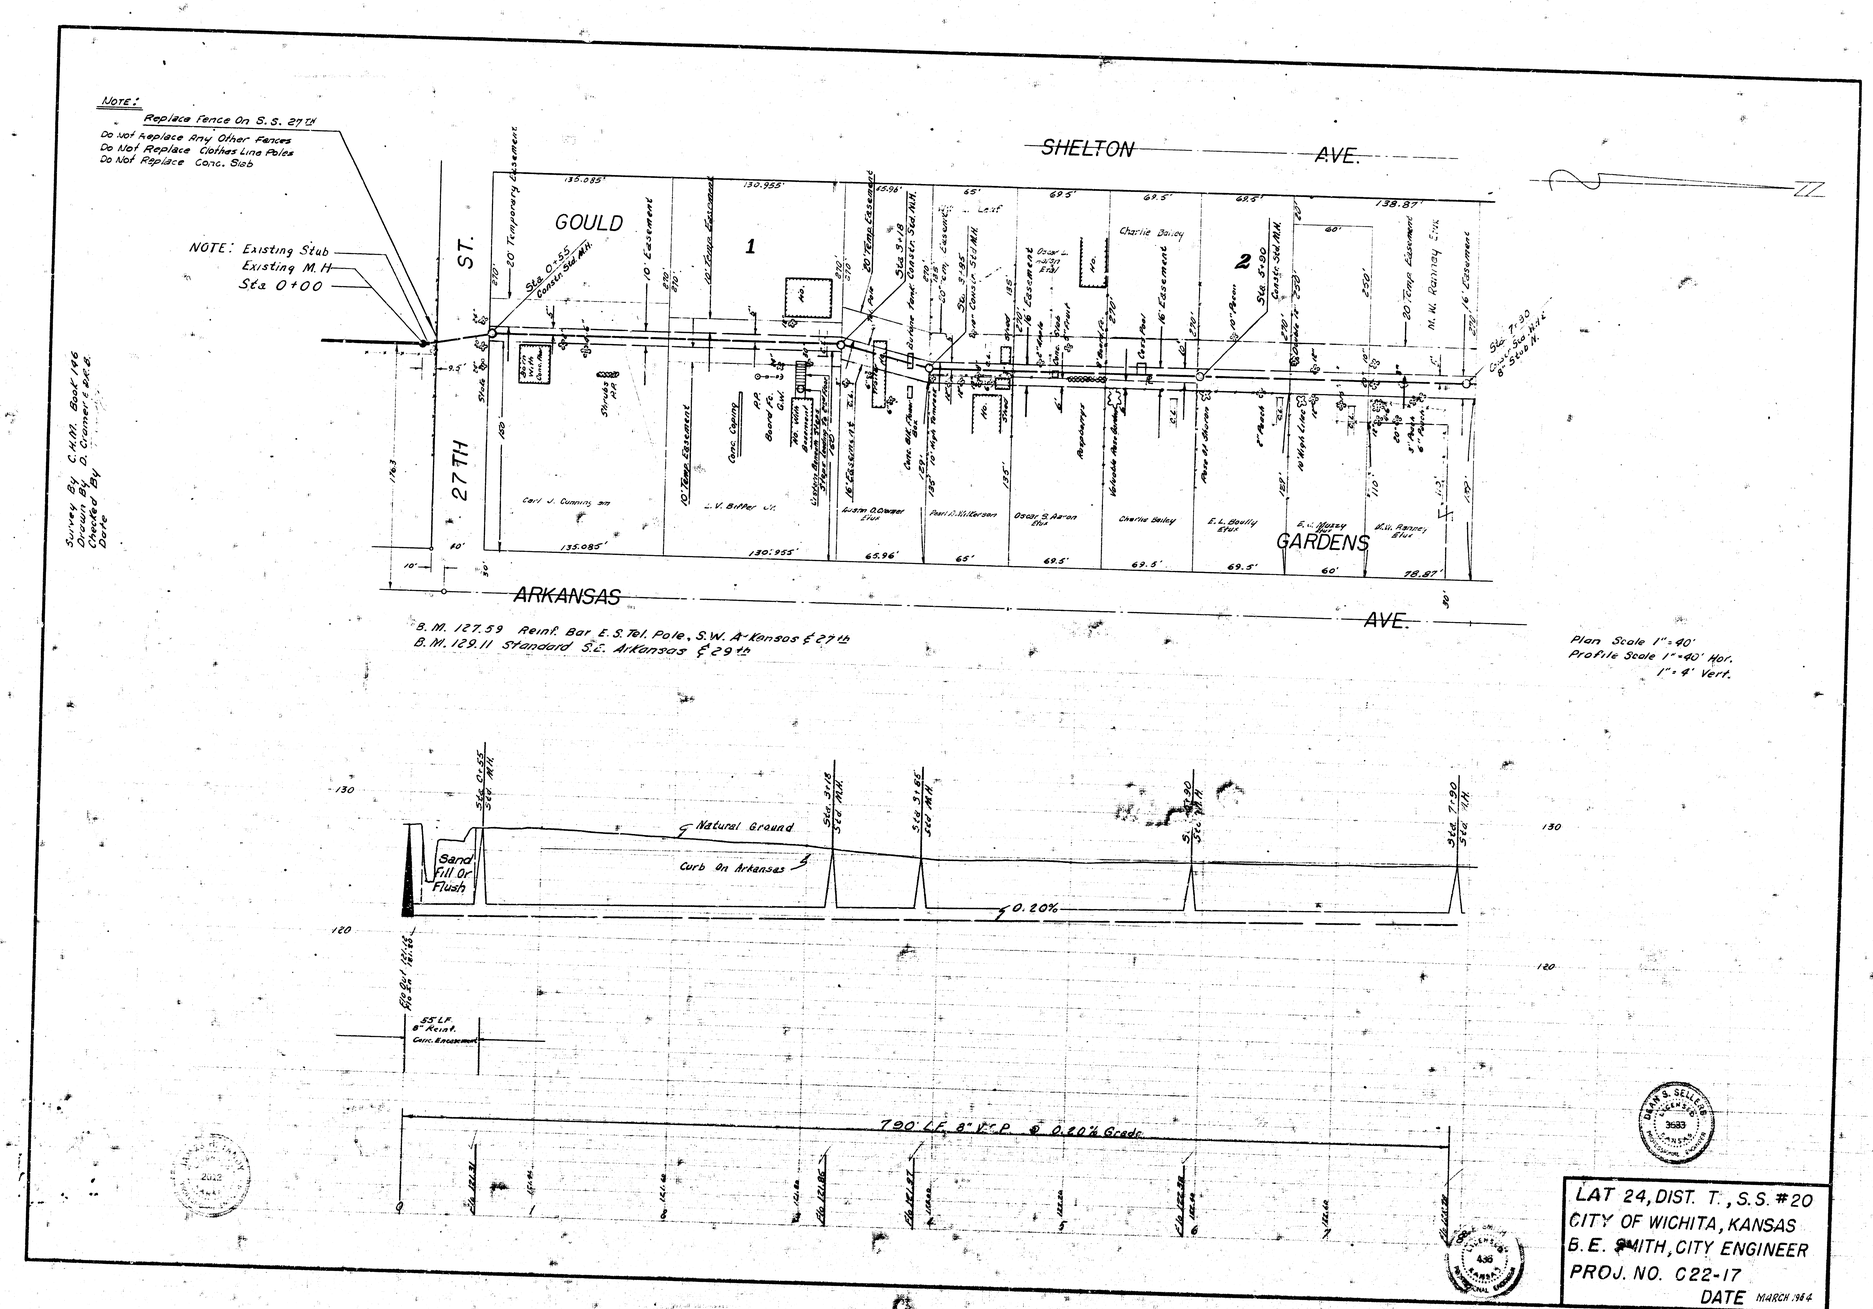
NOTE:
Replace Fence On S.S. 27TH
Do Not Replace Any Other Fences
Do Not Replace Clothes Line Poles
Do Not Replace Conc. Slab
NOTE: Existing Stub
Existing M.H.
Sta 0+00
SHELTON AVE.
GOULD
1
2
27TH ST.
GARDENS
ARKANSAS AVE.
Survey By C.H.M. Book 146
Drawn By D. Cramer & R.E.B.
Checked By
Date
B.M. 127.59 Reinf. Bar E.S. Tel. Pole, S.W. Arkansas & 27th
B.M. 129.11 Standard S.E. Arkansas & 29th
Plan Scale 1"=40'
Profile Scale 1"=40' Hor.
1"=4' Vert.
Natural Ground
Curb On Arkansas
Sand Fill Or Flush
0.20%
55 L.F. 8" Reinf. Conc. Encasement
790' L.F. 8" V.C.P. @ 0.20% Grade
LAT 24, DIST. T., S.S. #20
CITY OF WICHITA, KANSAS
B.E. SMITH, CITY ENGINEER
PROJ. NO. C22-17
DATE MARCH 1964