NOTE:
Replace Fence On S.S. 27TH
Do Not Replace Any Other Fences
Do Not Replace Clothes Line Poles
Do Not Replace Conc. Slab

NOTE: Existing Stub
Existing M.H.
Sta 0+00

Survey By C.H.D. Book 146
Drawn By D. Cramer & R.E.
Checked By
Date

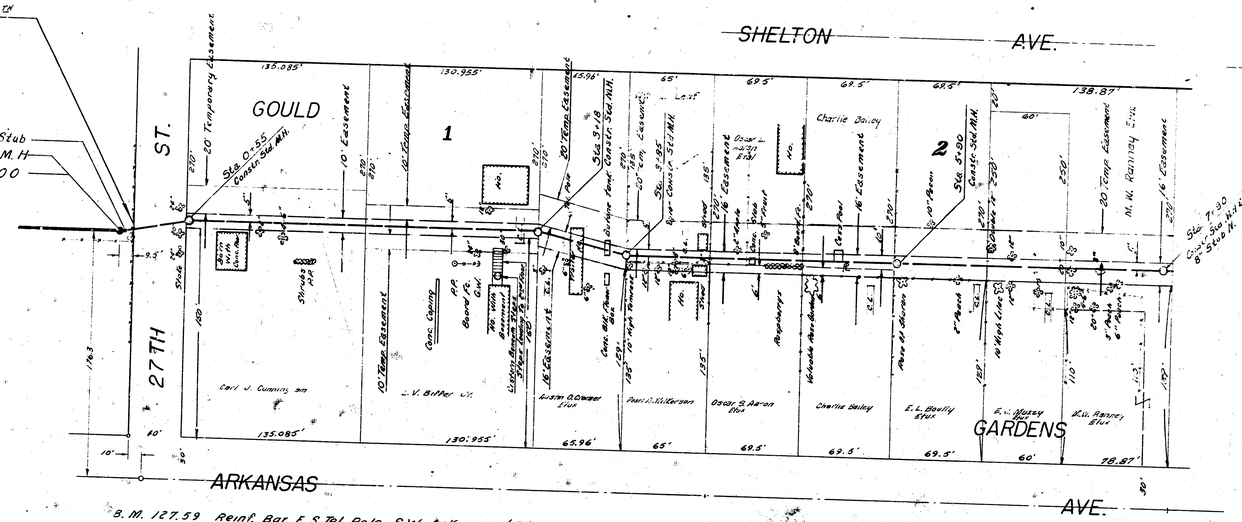

B.M. 127.59 Reinf. Bar E.S. Tel. Pole, S.W. Arkansas & 27th
B.M. 129.11 Standard S.E. Arkansas & 29th

Plan Scale 1" = 40'
Profile Scale 1" = 40' Hor.
1" = 4' Vert.

LAT 24, DIST. T., S.S. #20
CITY OF WICHITA, KANSAS
B.E. SMITH, CITY ENGINEER
PROJ. NO. C22-17
DATE MARCH 1964