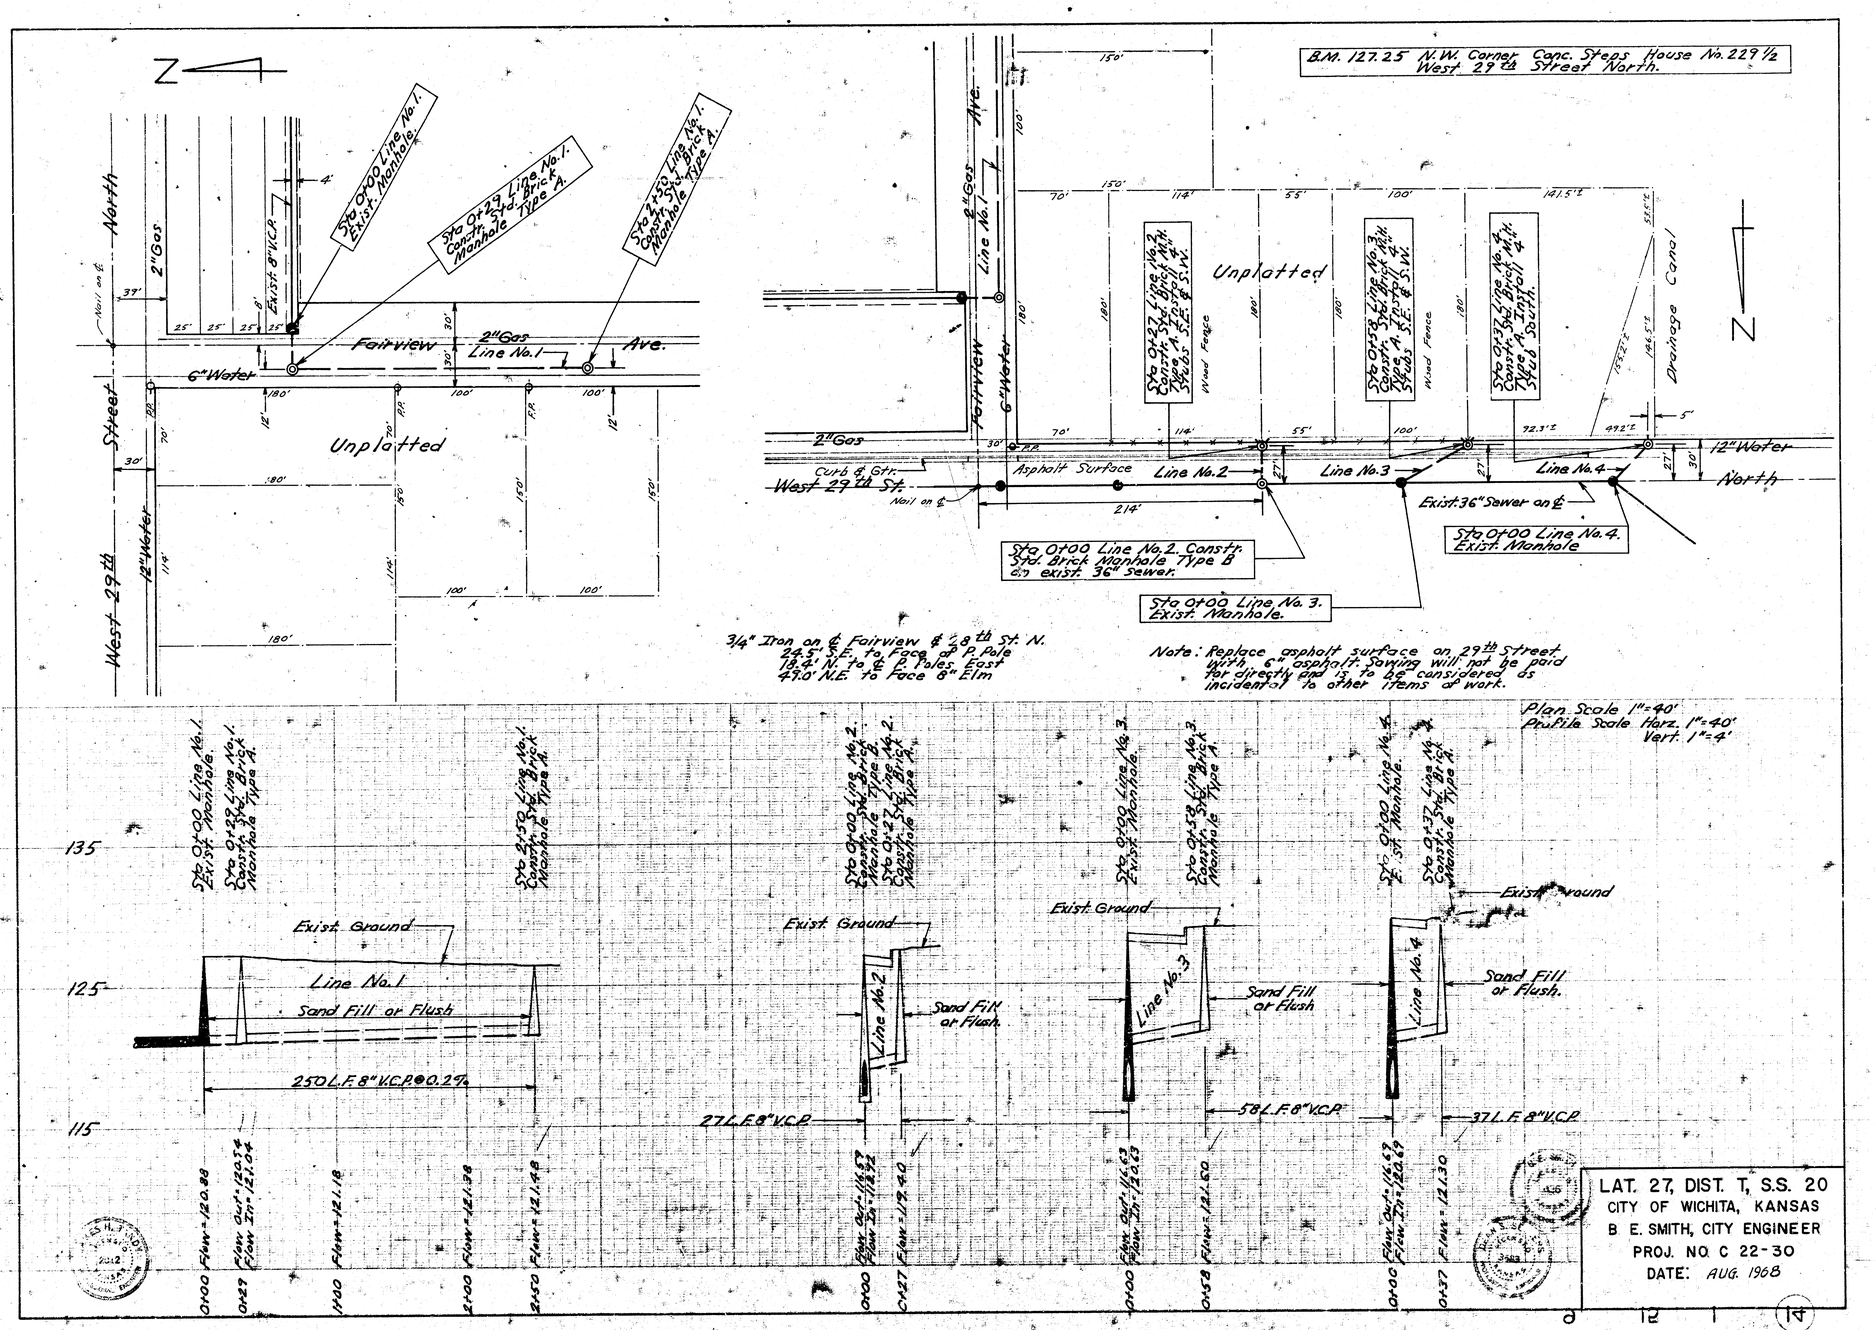
B.M. 127.25 N.W. Corner Conc. Steps House No. 229 1/2 West 29th Street North.
Sta 0+00 Line No. 1. Exist. Manhole.
Sta 0+29 Line No. 1. Constr. Std. Brick Manhole Type A.
Sta 2+50 Line No. 1. Constr. Std. Brick Manhole Type A.
Fairview Ave.
2" Gas Line No. 1
6" Water
Unplatted
West 29th Street North
12" Water
Sta 0+27 Line No. 2 Constr. Std. Brick M.H. Type A. Install 4" Stubs S.E. & S.W.
Sta 0+58 Line No. 3 Constr. Std. Brick M.H. Type A. Install 4" Stubs S.E. & S.W.
Sta 0+37 Line No. 4 Constr. Std. Brick M.H. Type A. Install 4" Stub South.
Drainage Canal
Wood Fence
Curb & Gtr.
Asphalt Surface
Line No. 2
Line No. 3
Line No. 4
Exist. 36" Sewer on ℄
Sta 0+00 Line No. 2. Constr. Std. Brick Manhole Type B on exist. 36" Sewer.
Sta 0+00 Line No. 3. Exist. Manhole.
Sta 0+00 Line No. 4. Exist. Manhole
3/4" Iron on ℄ Fairview & 28th St. N.
24.5' S.E. to Face of P. Pole
18.4' N. to ℄ P. Poles East
49.0' N.E. to Face 8" Elm
Note: Replace asphalt surface on 29th Street with 6" asphalt. Sawing will not be paid for directly and is to be considered as incidental to other items of work.
Plan Scale 1"=40'
Profile Scale Horz. 1"=40'
Vert. 1"=4'
Exist. Ground
Line No. 1
Sand Fill or Flush
250 L.F. 8" V.C.P. @ 0.2%
27 L.F. 8" V.C.P.
58 L.F. 8" V.C.P.
37 L.F. 8" V.C.P.
135
125
115
0+00 Flow = 120.88
0+29 Flow Out = 120.54 Flow In = 121.04
1+00 Flow = 121.18
2+00 Flow = 121.38
2+50 Flow = 121.48
0+00 Flow Out = 116.59 Flow In = 118.92
0+27 Flow = 119.40
0+00 Flow Out = 116.63 Flow In = 120.63
0+58 Flow = 121.60
0+00 Flow Out = 116.69 Flow In = 120.69
0+37 Flow = 121.30
LAT. 27, DIST. T, S.S. 20
CITY OF WICHITA, KANSAS
B. E. SMITH, CITY ENGINEER
PROJ. NO. C 22-30
DATE: AUG. 1968