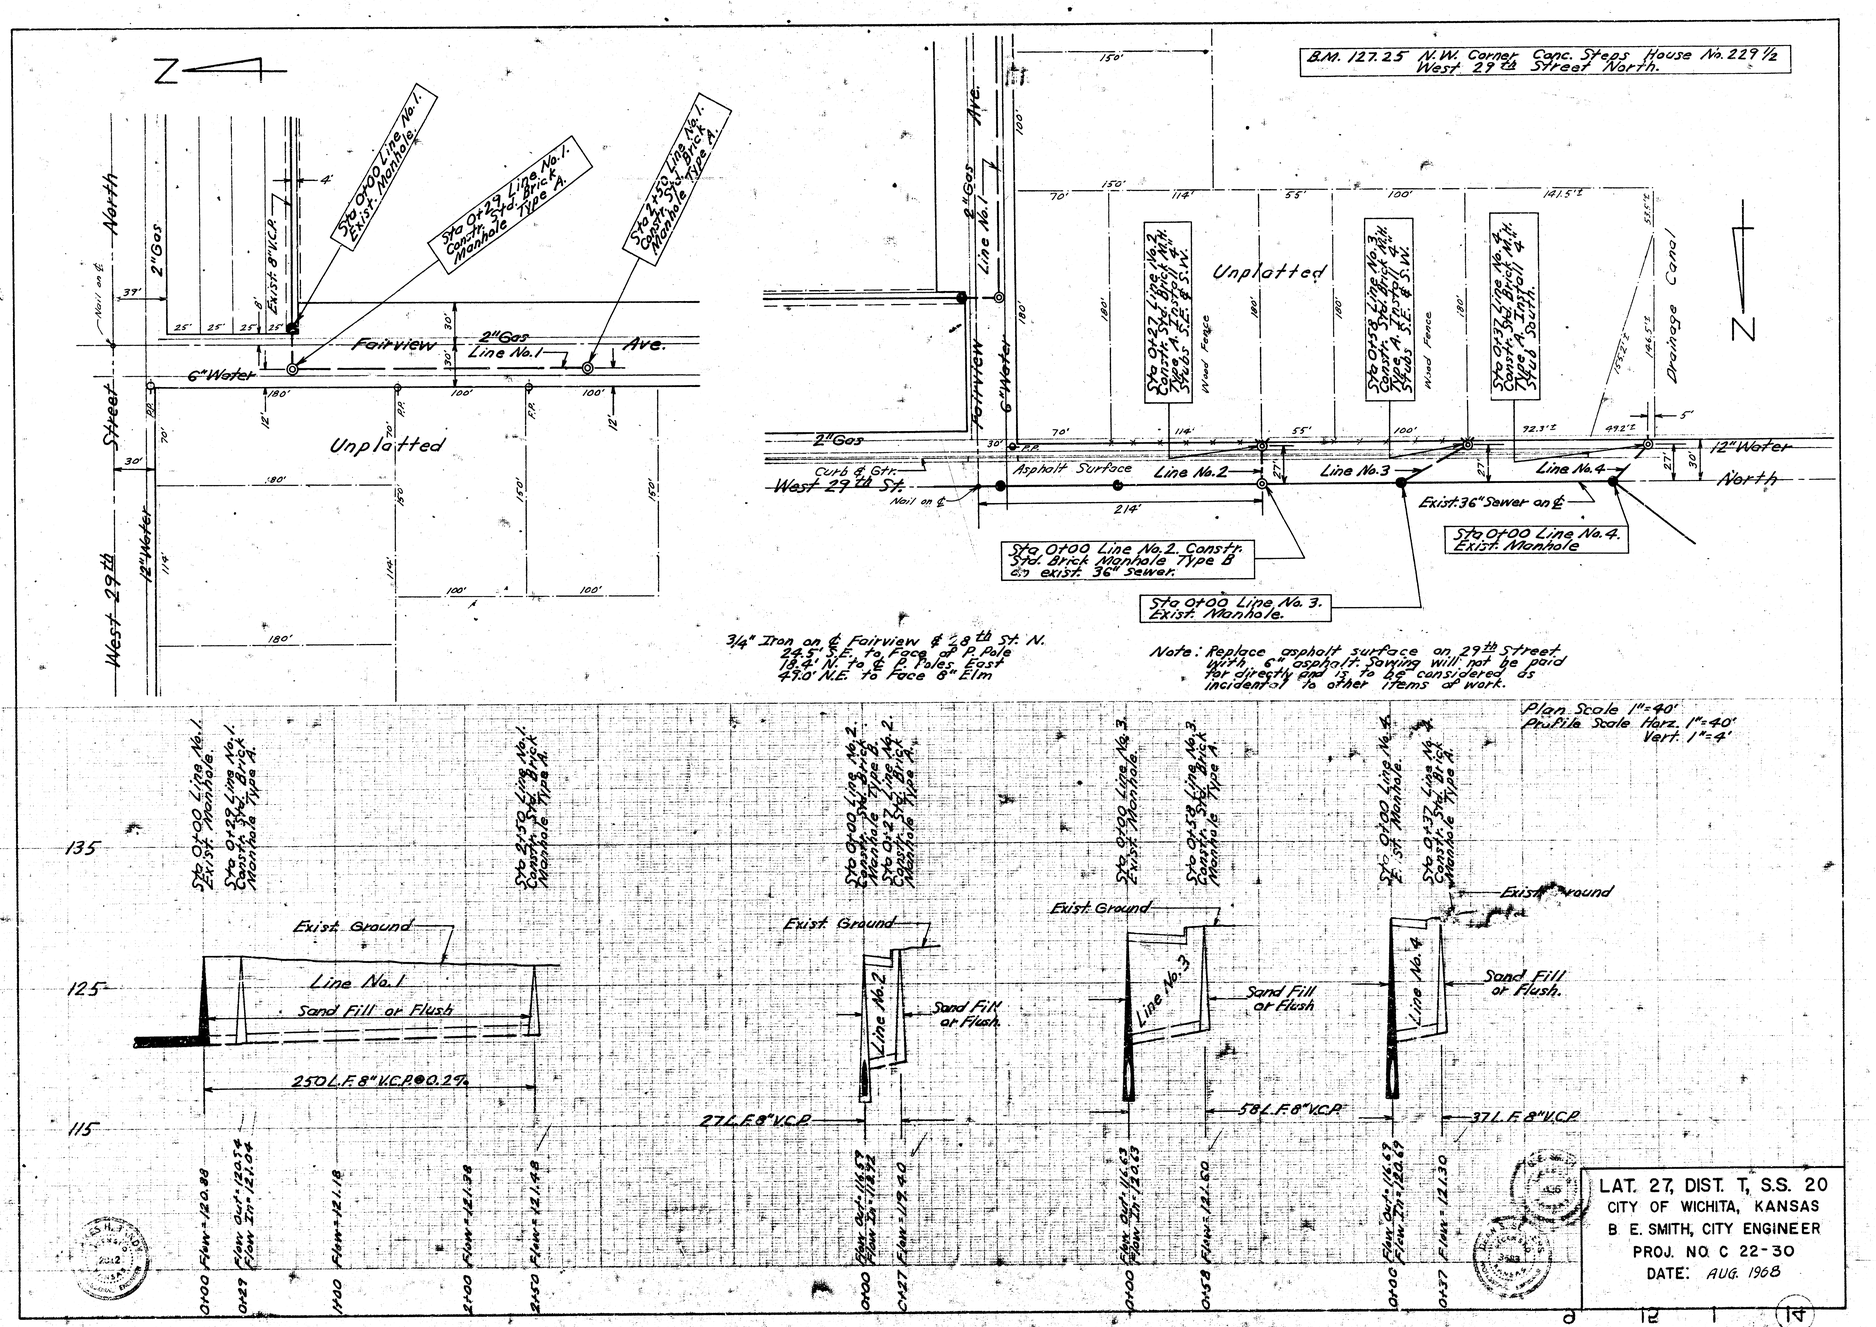
B.M. 127.25 N.W. Corner Conc. Steps House No. 229 1/2 West 29th Street North.
Sta 0+00 Line No. 1. Exist. Manhole.
Sta 0+29 Line No. 1. Constr. Std. Brick Manhole Type A.
Sta 2+50 Line No. 1. Constr. Std. Brick Manhole Type A.
Fairview Ave.
2" Gas
Line No. 1
6" Water
Unplated
West 29th St.
12" Water
Sta 0+27 Line No. 2. Constr. Std. Brick M.H. Type A. Exist. 4" Tile Stubs S.E. & S.W.
Sta 0+58 Line No. 3. Constr. Std. Brick M.H. Type A. Exist. 4" Tile Stubs S.E. & S.W.
Sta 0+37 Line No. 4. Constr. Std. Brick M.H. Type A. Exist. 4" Tile Stub South.
Wind Fence
Drainage Canal
Curb & Gtr.
Asphalt Surface
Line No. 2
Line No. 3
Line No. 4
Nail on ℄
Exist. 36" Sewer on ℄
Sta 0+00 Line No. 2. Constr. Std. Brick Manhole Type B on exist. 36" Sewer.
Sta 0+00 Line No. 3. Exist. Manhole.
Sta 0+00 Line No. 4. Exist. Manhole
3/4" Iron on ℄ Fairview & 28th St. N.
24.2' S.E. to Face of P. Pole
18.4' N. to ℄ P. Poles East
47.0' N.E. to Face 8" Elm
Note: Replace asphalt surface on 29th Street with 6" asphalt. Sawing will not be paid for directly and is to be considered as incidental to other items of work.
Plan Scale 1"=40'
Profile Scale Horz. 1"=40'
Vert. 1"=4'
Exist. Ground
Sand Fill or Flush
250 L.F. 8" V.C.P. @ 0.2%
27 L.F. 8" V.C.P.
58 L.F. 8" V.C.P.
37 L.F. 8" V.C.P.
Exist. Ground
135
125
115
0+00 Flow = 120.88
0+27 Flow Out = 120.78 Flow In = 120.04
1+00 Flow = 121.18
2+00 Flow = 121.38
2+50 Flow = 121.48
0+00 Flow Out = 116.57 Flow In = 116.32
0+27 Flow = 117.40
0+00 Flow Out = 116.63 Flow In = 120.23
0+58 Flow = 121.60
0+00 Flow Out = 116.63 Flow In = 120.63
0+37 Flow = 121.30
LAT. 27, DIST. T, S.S. 20
CITY OF WICHITA, KANSAS
B. E. SMITH, CITY ENGINEER
PROJ. NO. C 22-30
DATE: AUG. 1968