Surveyed By: H. Rogers Book AP-14
Drawn By: D. Chrisman Sht. #4
Checked By:
Date:

29TH ST.

JONES PARK

48 47 46 45 44 43 42 41 40 39

Frances Buckley — Mrs. W. Ramsey — Madame Louise Ramsey

26

PARK PLACE — WELLINGTON PLACE

Sta 0+00 Constr
Std MH over Exist 8" Stub
Constr 8" Stub W.
Elev 118.63

Sta 0+00 Line #1
Sta 2+88 Line #1

Sta 1+20 Constr Std MH

Sta 3+85 Constr Std MH End Line #1

Sta 2+88 Constr Std MH 0+00 Line #2

Buried Stone — 5" Steel Posts — Sidewalk — Curb Inlet — Power Pole — Fence — Frame House — Brick House — Garage — Shed — Out House — Cistern — Cement Walk — C.L.P. — Fire Plug

B.M. 128.20 M. in Mueller Fire Plug S.W. 29TH & Market
B.M. 130.42 Step Bench W. Side P.P. S.E. 31ST & Park Place
B.M. 127.65 Step Bench N. Side W.P. N.W. Cor. 29TH & Park Place

NOTE: TO CONTRACTOR
All Manholes will be type "A".
Do not replace fences, buildings, incinerators, clothes-line poles or sidewalk

WELLINGTON PLACE

JONES PARK

19 18 17 16 15 14 13 12

Mrs. W. Ramsey — New Small Stones — Carl Martin — Percy F. Rose M. Wurlburt

26

ST. — 29TH ST.

Sta 0+00 Line #2
Sta 2+88 Line #1

Frances Buckley — Jacob Jr. Workentin — John L. Richardson & Una Mollinger — C. W. Buckley

38 37 36 35 34 33 32 31

ADDN.

PARK PLACE

Plan Scale 1"=20'
Profile Scale 1"=20' Hor.
1"=4' Vert.

Sta 0+00 Constr Std MH over Exist 8" Stub — Sta 1+20 Constr Std MH — Sta 2+88 Constr Std MH — Sta 3+85 Constr Std MH — Sta 0+00 Line 2 = Exist MH

Sand Fill — Sand Fill — Line #1 — Line #2

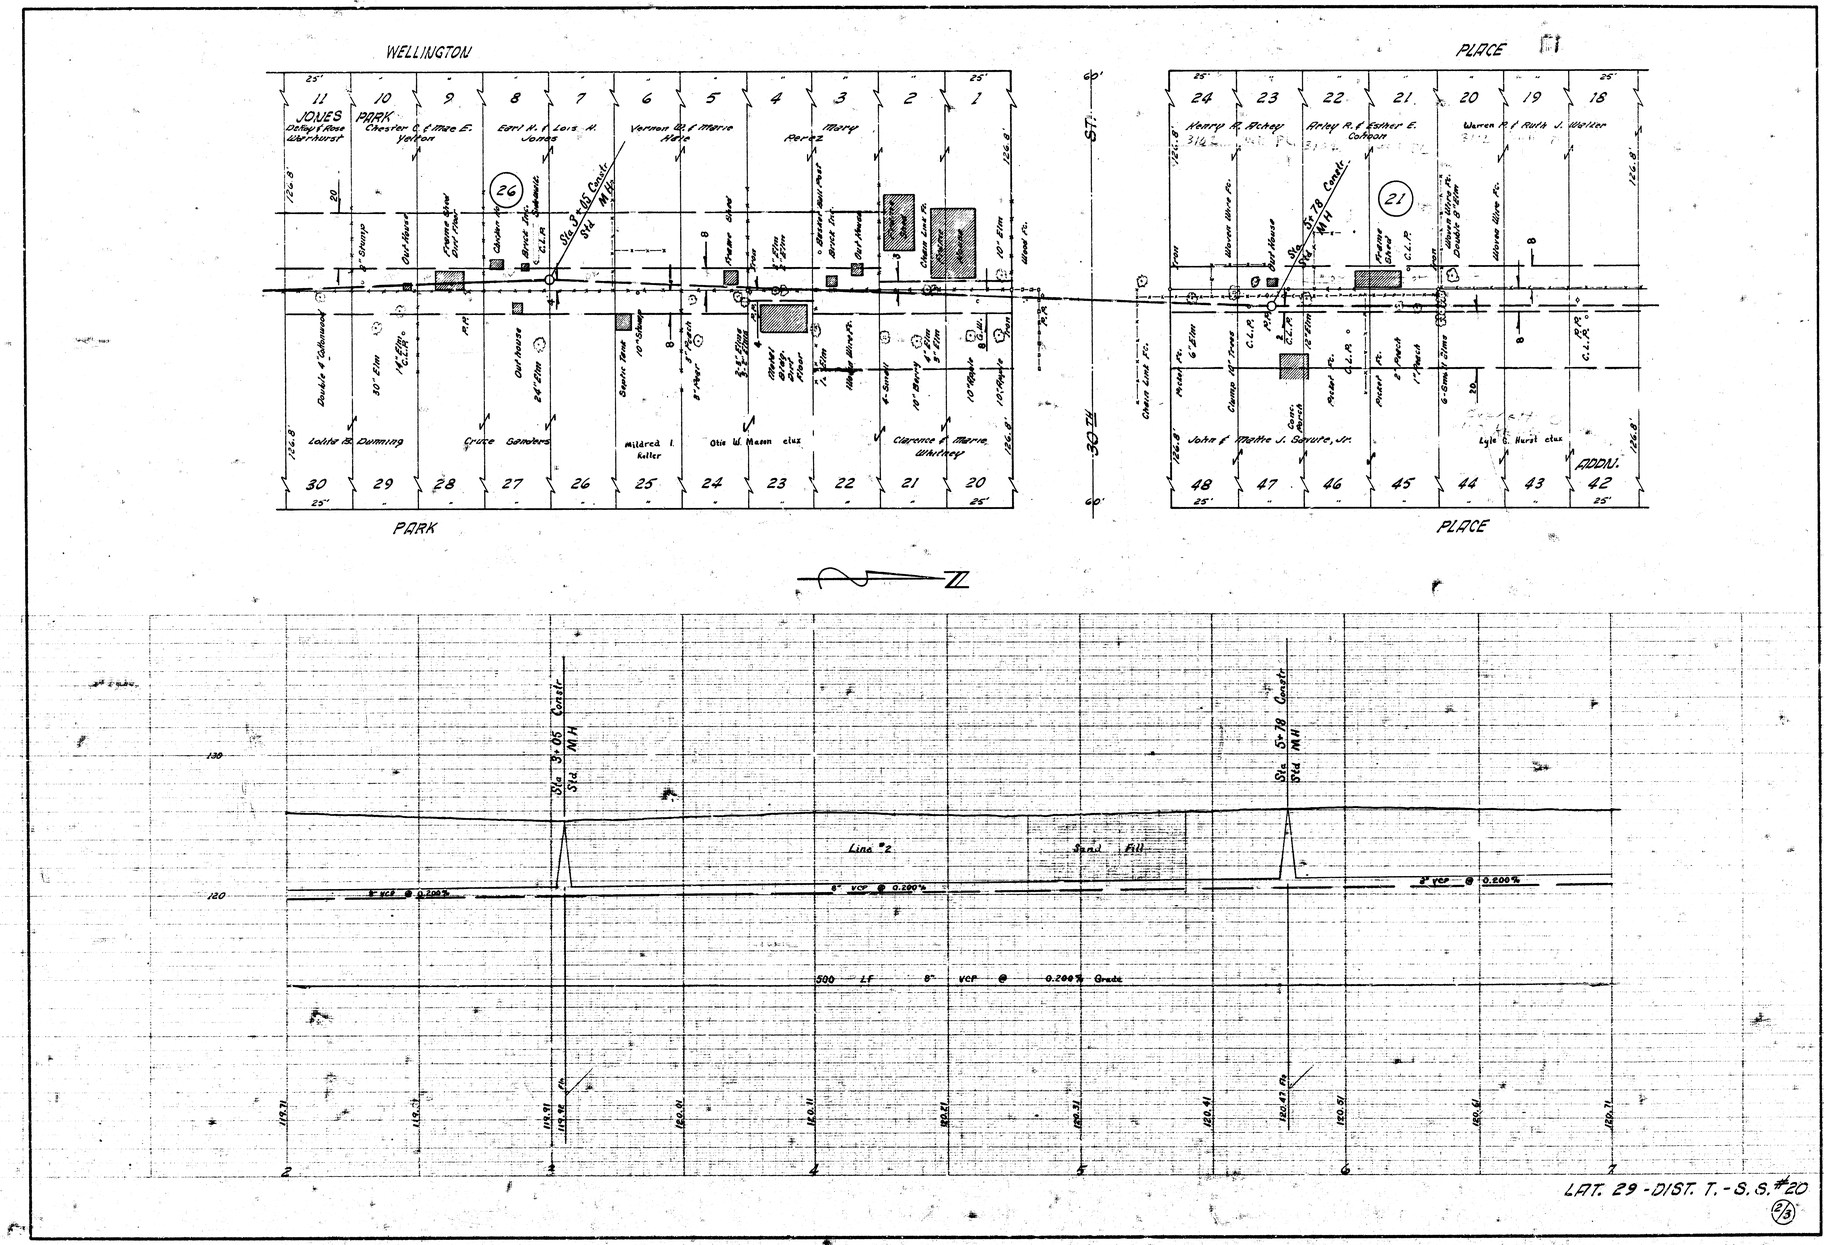
8" VCP @ 0.200% — 325 LF 8" VCP @ 0.200% Grade — 200 LF 8" VCP @ 0.200% Grade

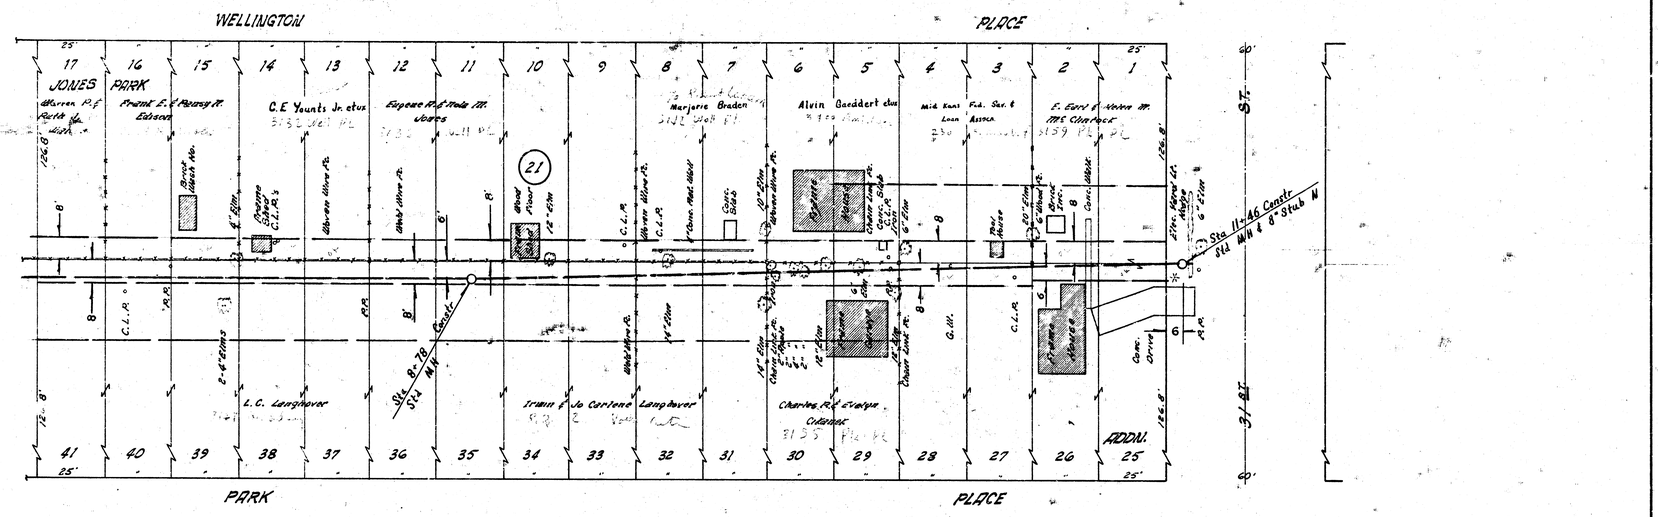
Elev 118.53 Exist Std Bgn Proj — Elev 118.63 — 118.73 — 118.77 Plug in Old Fire Plug 118.87 — 118.73 — 119.03 — 119.13 — 119.21 Plug — 119.33 — 119.40 Plug — 119.21 Cap Old Fire Plug 119.31 — 119.41 — 119.51 — 119.61 — 119.71

LAT. 29 - DIST. T. - S. S. #20
CITY OF WICHITA, KANSAS
B. E. SMITH, CITY ENGINEER
PROJ. NO. C22-32 DATE JULY 1967

DEAN S. SELLERS — 9683 — REGISTERED ENGINEER — STATE OF KANSAS

(18)


WELLINGTON
PLACE
PARK
PLACE
ST.
30TH
ADDN.
JONES
PARK
Sta 3+05 Const. Std. MH
Sta 5+78 Const. Std. MH
Line #2
Sand Fill
8" VCP @ 0.200%
500 LF 8" VCP @ 0.200% Grade
LAT. 29 - DIST. T. - S.S. #20
2/3


WELLINGTON
PLACE
JONES PARK
Warren R.S. Parks Wife
Frank E. & Peasy M. Edson
C.E Younts Jr. etux
Eugene R. & Hale M. Jones
Marjorie Braden
Alvin Gaeddert etux
Mid Kans Fed. Sav. & Loan Assoc
E. Earl & Helen M. McClintock
21
Sta 8+78 Const. Std
Sta 11+46 Const. Std M.H. & 8" Stub N
L.C. Langhaver
Irwin & Jo Carlene Langhaver
Charles R. & Evelyn Osborne
ADDN.
PARK
PLACE
Line #2
8" VCP @ 0.200%
8" VCP @ 0.300%
451 L.F 8" VCP @ 0.200% Grade
Sta 8+78 Const. W.M.
Sta 11+46 Const. M.H. & 8" Stub N
LAT. 29 - DIST. T. - S. S. #20
3/3
8 13 5 3