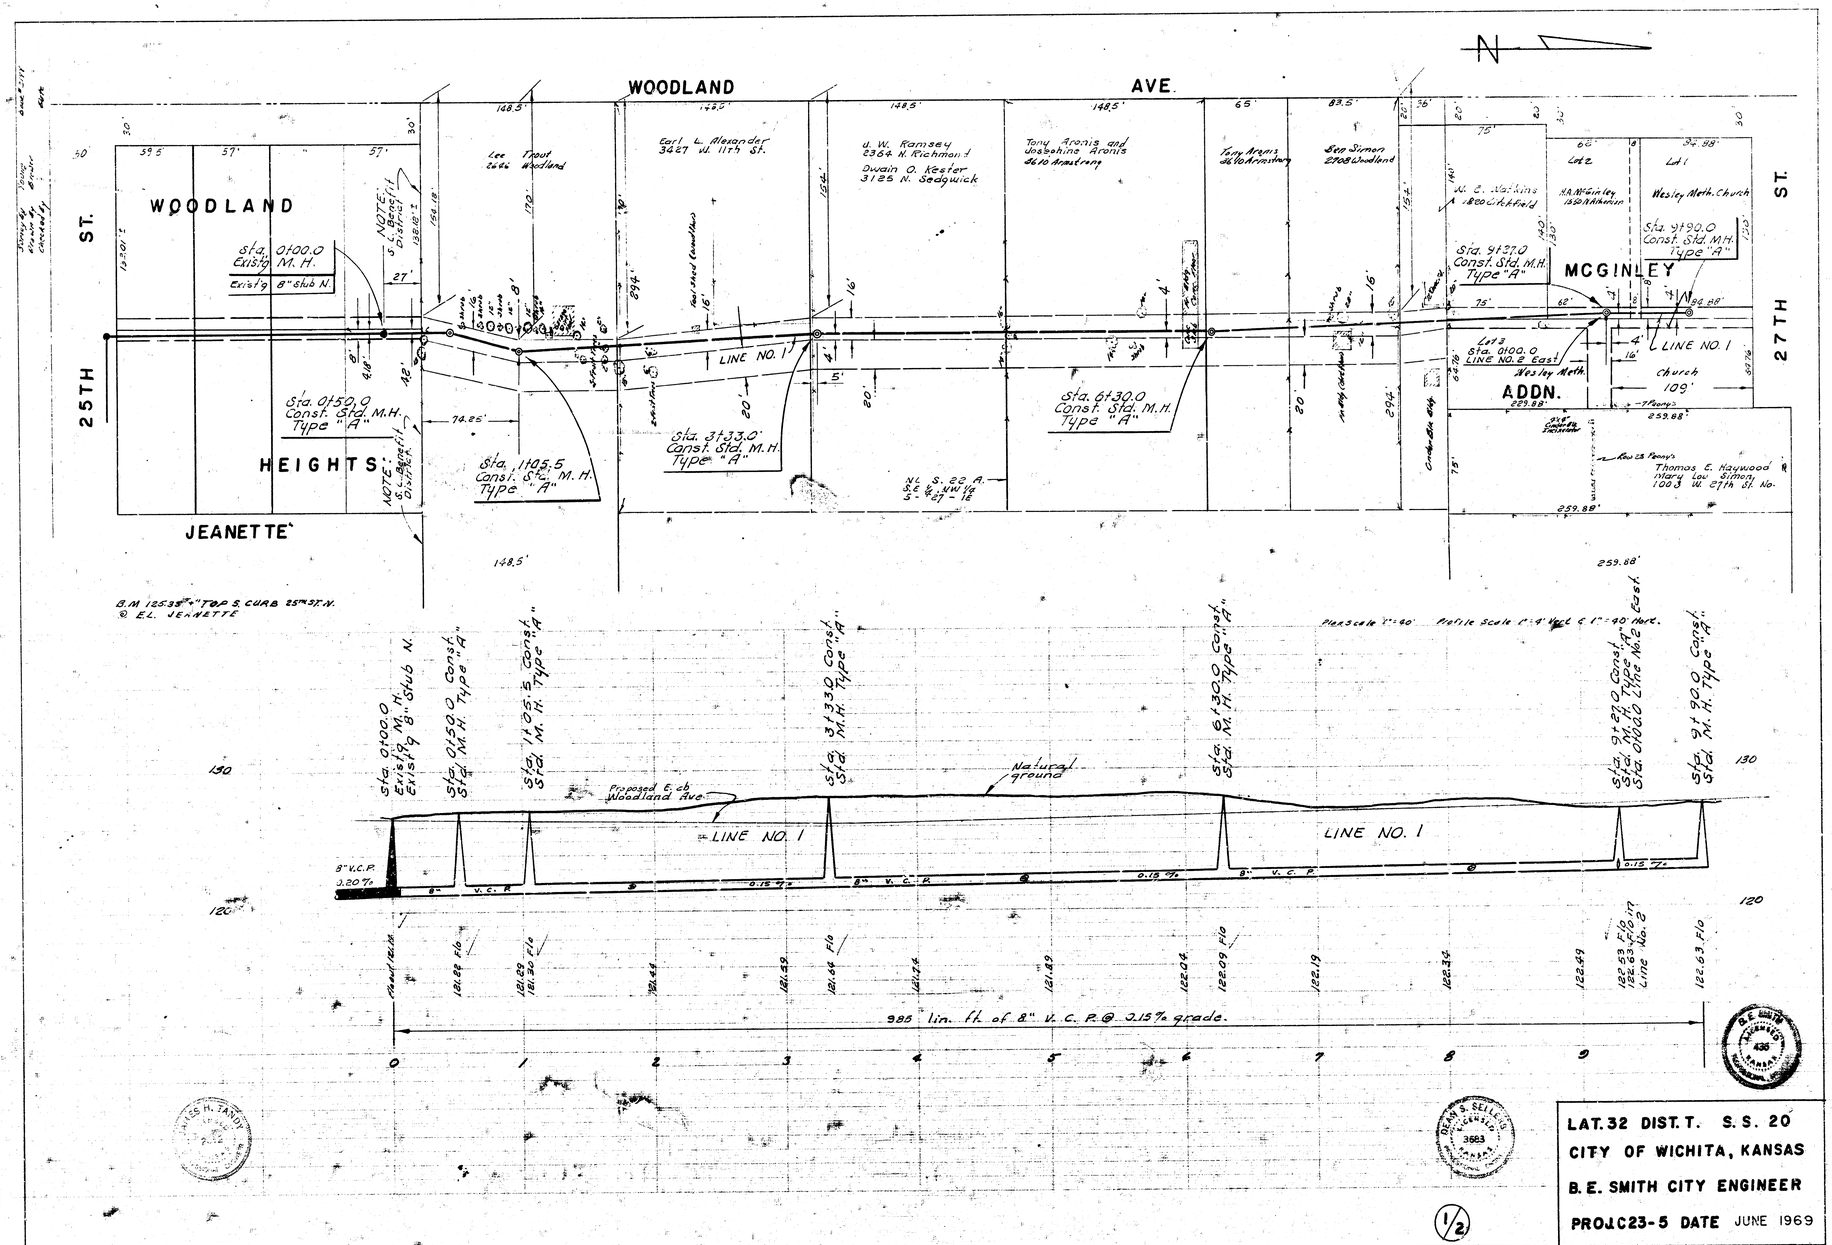

WOODLAND AVE.
WOODLAND ST.
25TH ST.
27TH ST.
HEIGHTS
JEANETTE
MCGINLEY ADDN.
Sta. 0+00.0 Existg. M.H. Existg. 8" stub N.
Sta. 0+50.0 Const. Std. M.H. Type "A"
Sta. 1+05.5 Const. Std. M.H. Type "A"
Sta. 3+33.0 Const. Std. M.H. Type "A"
Sta. 6+30.0 Const. Std. M.H. Type "A"
Sta. 9+37.0 Const. Std. M.H. Type "A"
Sta. 9+90.0 Const. Std. M.H. Type "A"
LINE NO. 1
Lot 3 Sta. 0+00.0 LINE NO. 2 East
Wesley Meth. Church
Lot 2
Lot 1
Lee Trout 2666 Woodland
Earl L. Alexander 3427 W. 11th St.
A. W. Ramsey 2354 N. Richmond
Dwain O. Kester 3125 N. Sedgwick
Tony Aronis and Josephine Aronis
Tony Aronis
Beep Simon 2708 Woodland
N. E. Watkins
H.A. McGinley
Thomas E. Haywood
Henry Lou Simon 1003 W. 27th St. No.
N.L. S. 22 A.
B.M. 1253.3' "TOP S. CURB 25TH ST. N. @ E.L. JEANETTE
Plan Scale 1"=40' Profile Scale 1"=4' Vert. & 1"=40' Horiz.
Natural ground
Proposed E. ob Woodland Ave.
8" V.C.P. @ 0.20%
8" V. C. P. @ 0.15%
985 lin. ft. of 8" V. C. P. @ 0.15% grade.
LAT. 32 DIST. T. S. S. 20
CITY OF WICHITA, KANSAS
B. E. SMITH CITY ENGINEER
PROJ. C23-5 DATE JUNE 1969
1/2

27 TH. ST.

WOODLAND AVE.

McGINLEY ADD.

Wesley Methodist Church

W. E. Watkins 1820 Litch Field

Thomas E. Haywood Mary Lou Simon 1403 W. 27th N.

Fred L. Nixon 1401 W. 27th N.

Ray M. La Vigne 910 W. 27th N.

V. L. Lineburg 1145 Park Place

Paul L. Harrison 921 West 27th N.

Sta. 0100.0 Line No. 2 = Sta. 9+27.0 Line No. 1.

Sta. 2+30.0 Const. Std. M.H. Type "A"

Sta. 4+30.0 Const. Std. M.H. Type "A"

LINE NO. 2

294

JEANETTE

WOODLAND ST.

25 TH.

HEIGHTS

MASCOT

Sta. 0100.0 Exist'g. M.H. Exist'g 8" Stub N.

NOTE: Property in this District

LINE NO. 3

Sta. 1+75.0 Const. Std. M.H. Type "A"

1485

B.M. 125.33 "+" Top S. Curb 25th St. N @ EL Jeanette

Plan Scale 1" = 40' Profile Scale 1" = 40' Horz. & 1" = 4' Vert.

Sta. 0100.0 Line No. 2 = Sta. 9+27.0 Line No. 1

Sta. 2+30.0 Const. Std. M.H. Type "A"

Sta. 4+30.0 Const. Std. M.H. Type "A"

Natural ground

LINE NO. 2

8" V.C.P. @ 0.15% 8" V.C.P. @ 0.15%

122.83 F/o out 122.63 F/o in

122.79

122.93

122.98 F/o

123.08

123.23

123.28 F/o

430 Lin. ft. of 8" V.C.P. @ 0.15% grade.

Sta. 0100.0 Exist'g. M.H. Exist'g 8" Stub N.

Sta. 1+75.0 Const. Std. M.H. Type "A"

Natural ground

LINE NO. 3

8" V.C.P. @ 0.20%

120.30

120.65 F/o

175 Lin. ft. of 8" V.C.P. @ 0.2% grade

2/2

LAT. 32 DIST. T S.S. 20
C 23-5

8 13 1 12