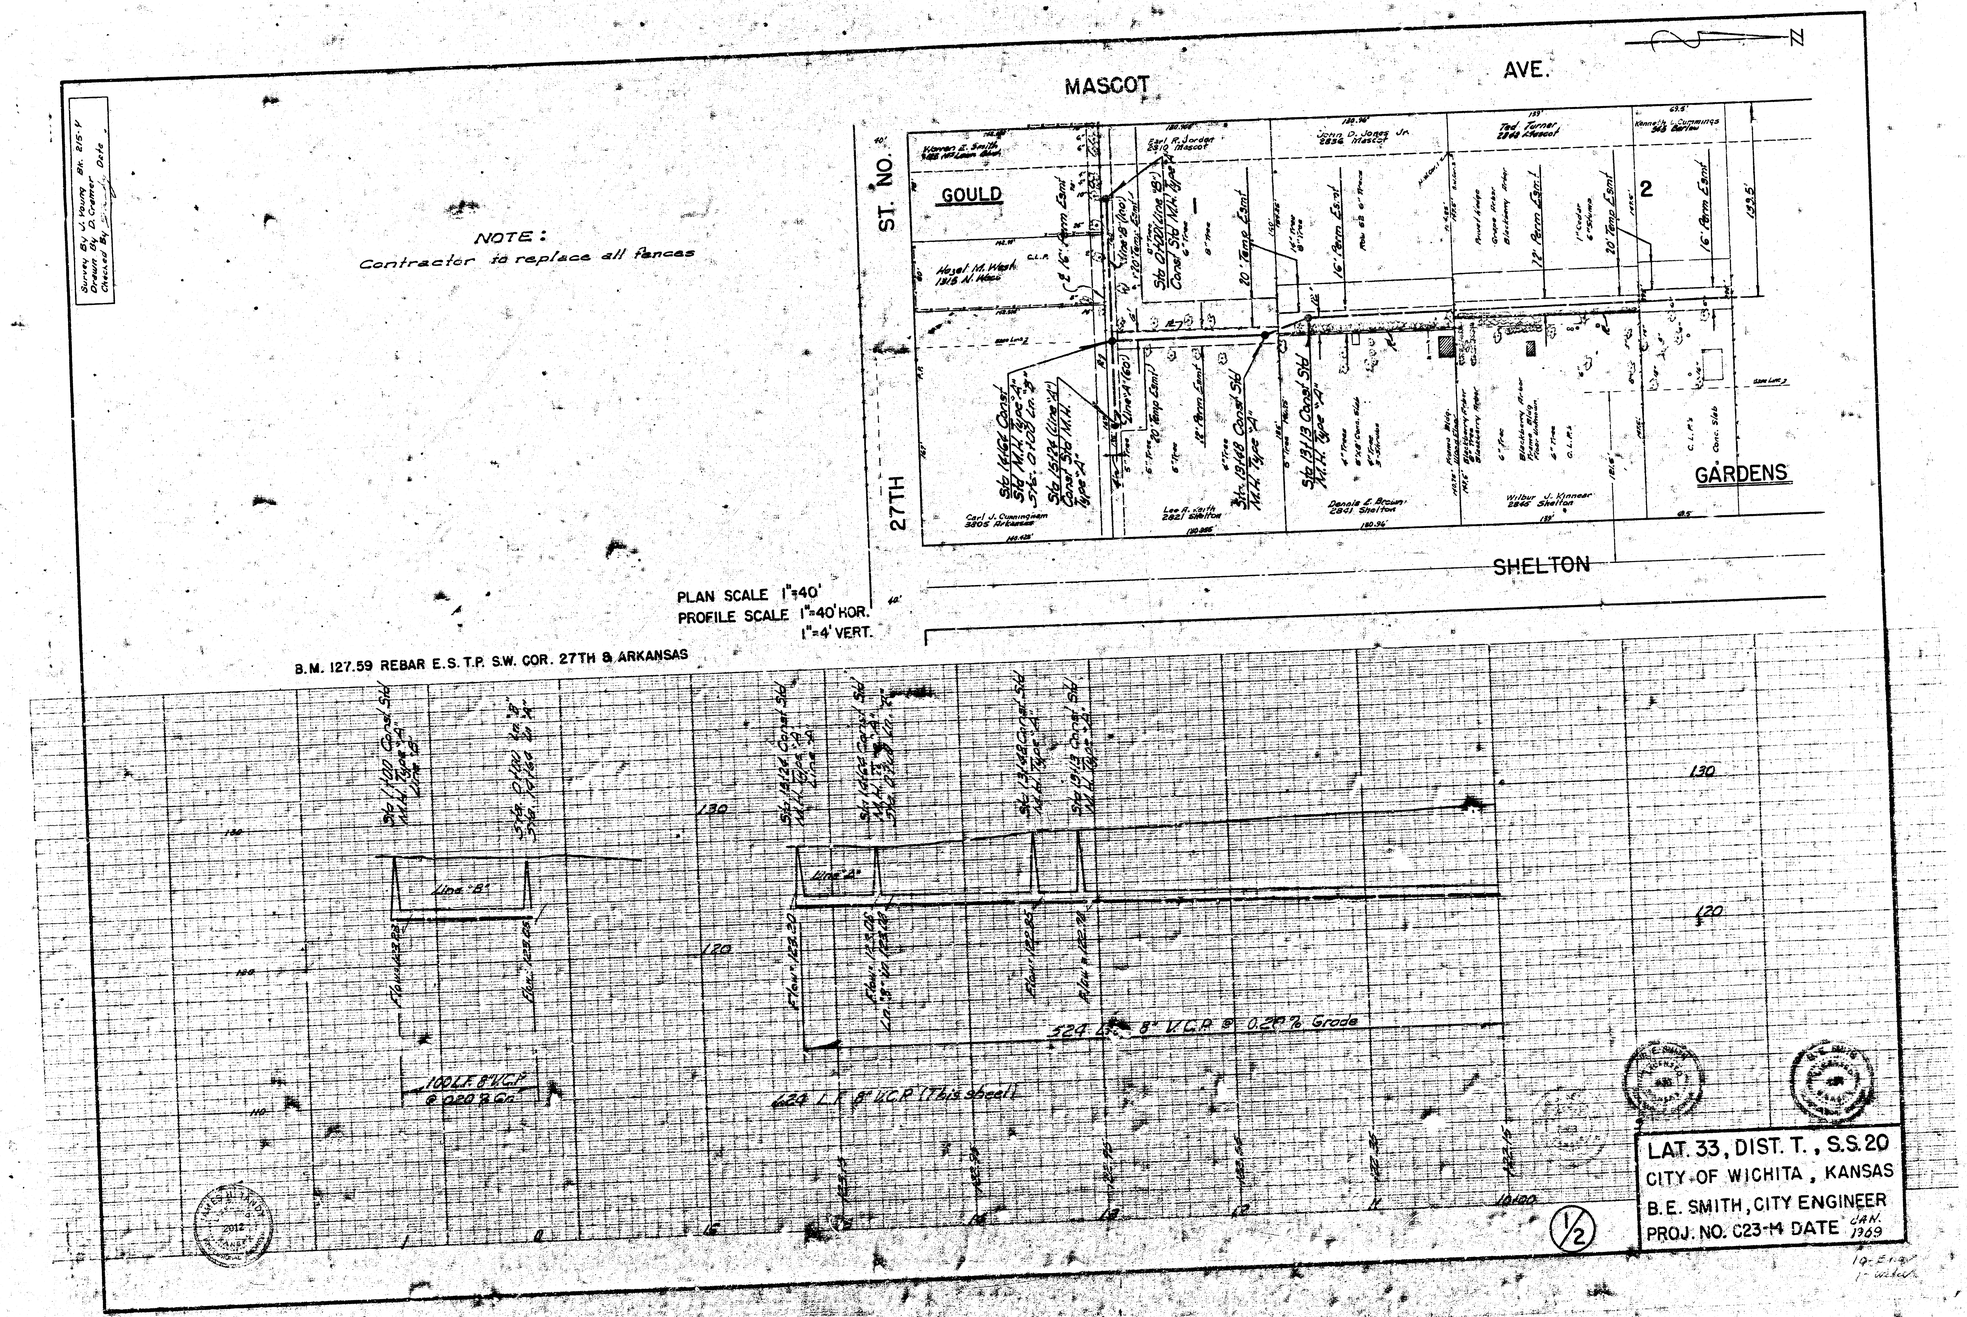

MASCOT
AVE.
ST. NO.
27TH
GOULD
GARDENS
SHELTON
NOTE:
Contractor to replace all fences
PLAN SCALE 1"=40'
PROFILE SCALE 1"=40' HOR.
1"=4' VERT.
B.M. 127.59 REBAR E.S.T.P. S.W. COR. 27TH & ARKANSAS
Line "B"
Line "A"
100 L.F. 8" V.C.P. @ 0.20% Gr.
524 L.F. 8" V.C.P. @ 0.20% Grade
624 L.F. 8" V.C.P. (This sheet)
LAT. 33, DIST. T., S.S. 20
CITY OF WICHITA, KANSAS
B.E. SMITH, CITY ENGINEER
PROJ. NO. C23-14 DATE JAN. 1969
1/2

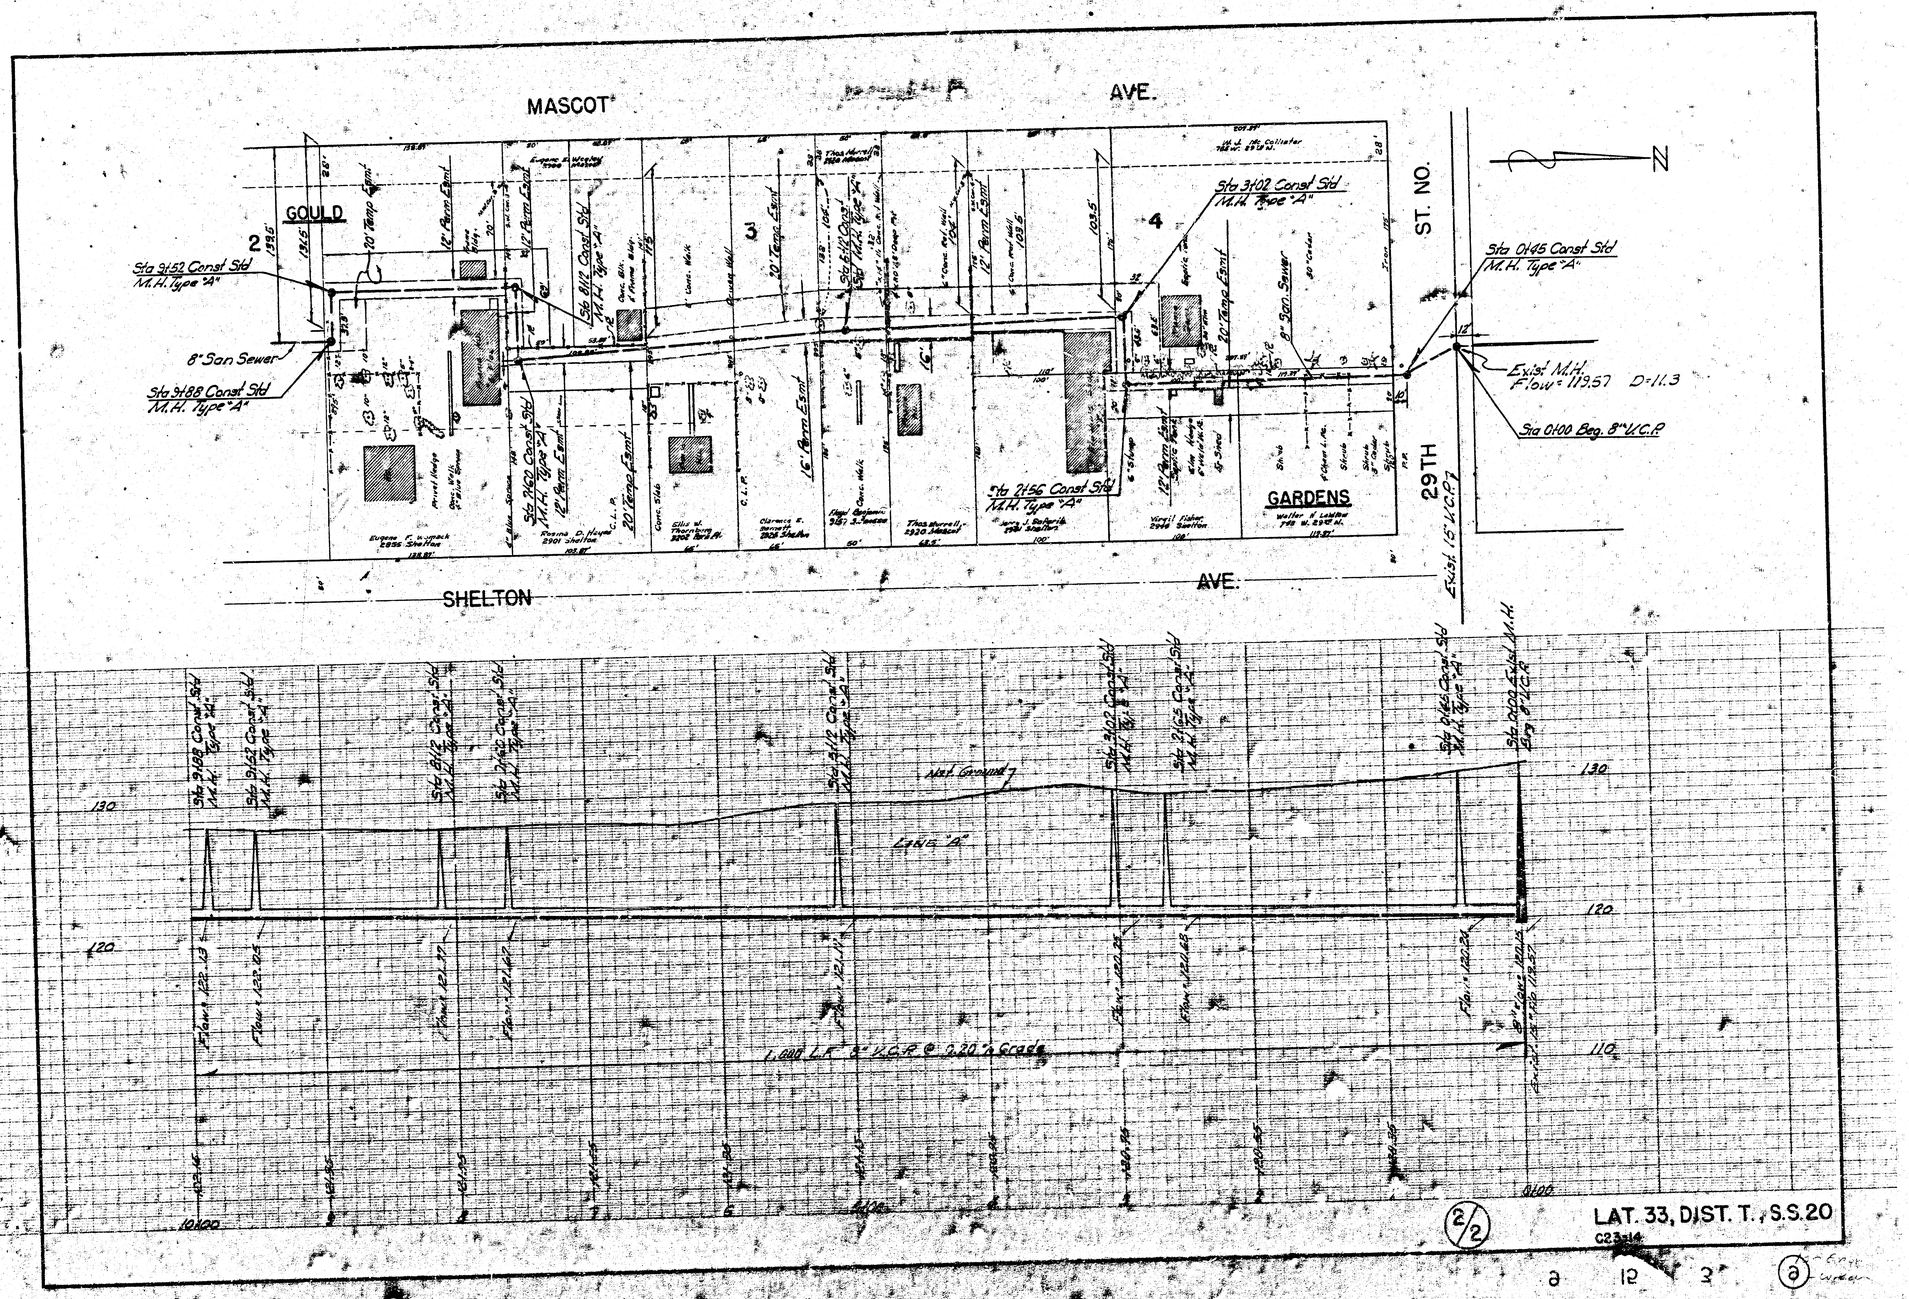
MASCOT AVE.
SHELTON AVE.
29TH ST. NO.
GOULD
GARDENS
Sta 9+52 Const Std M.H. Type "A"
8" San Sewer
Sta 9+88 Const Std M.H. Type "A"
Sta 3+02 Const Std M.H. Type "A"
Sta 0+45 Const Std M.H. Type "A"
Exist M.H. Flow = 119.57 D=11.3
Sta 0+00 Beg. 8" V.C.P.
Exist. 15" V.C.P.
Sta 2+56 Const Std M.H. Type "A"
Sta 9+88 Const Std M.H. Type "A"
Sta 9+52 Const Std M.H. Type "A"
Sta 8+12 Const Std M.H. Type "A"
Sta 7+60 Const Std M.H. Type "A"
Sta 5+12 Const Std M.H. Type "A"
Sta 3+02 Const Std M.H. Type "A"
Sta 2+65 Const Std M.H. Type "A"
Sta 0+65 Const Std M.H. Type "A"
Sta 0+00 Exist M.H. Beg 8" V.C.P.
Nat. Ground
Lane "A"
1,000 L.F. 8" V.C.P. @ 0.20% Grade
130
120
110
10+00
0+00
2/2
LAT. 33, DIST. T., S.S.20
C23-14