


Survey By U. Krueger Bk. K-75
Drawn By D. Cramer Corr
Checked By

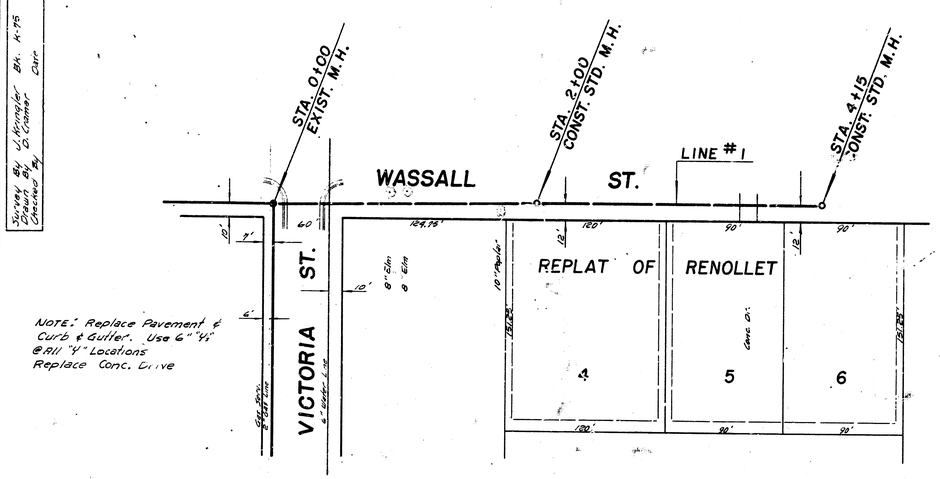


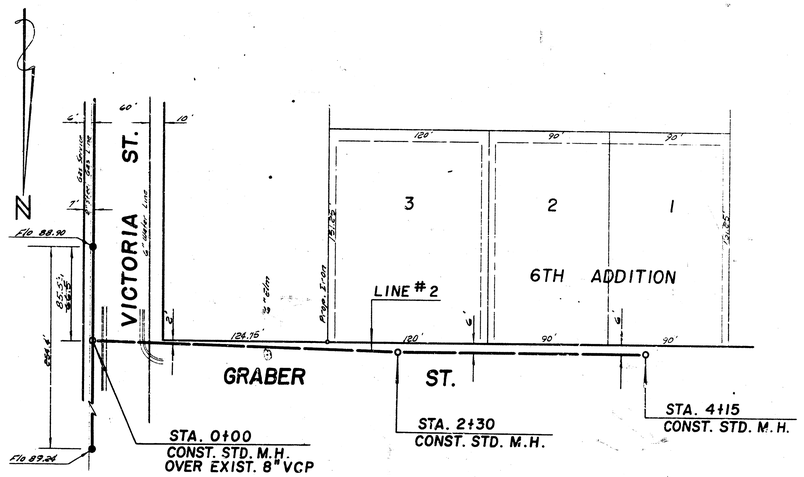

PLAN SCALE 1"=40'
PROFILE SCALE 1"=40' HOR.
1"=4' VERT.

B.M. 93.83 E. RIM M.H. STA. 0+00 LINE NO. 1

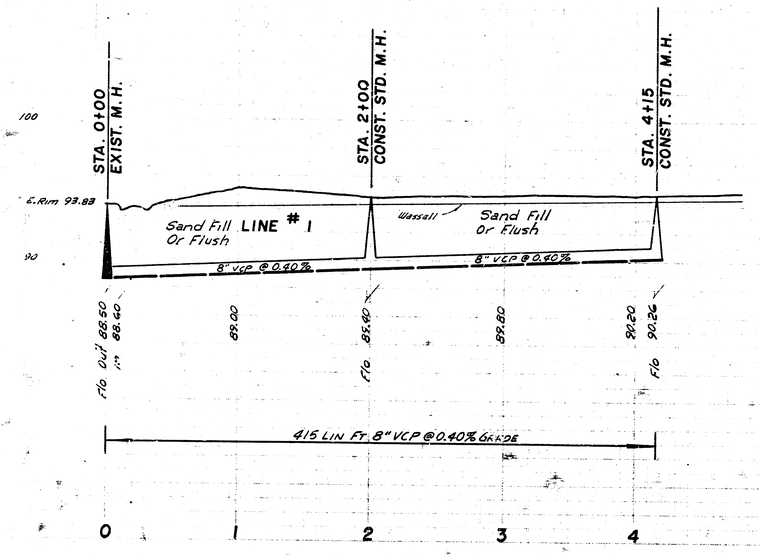

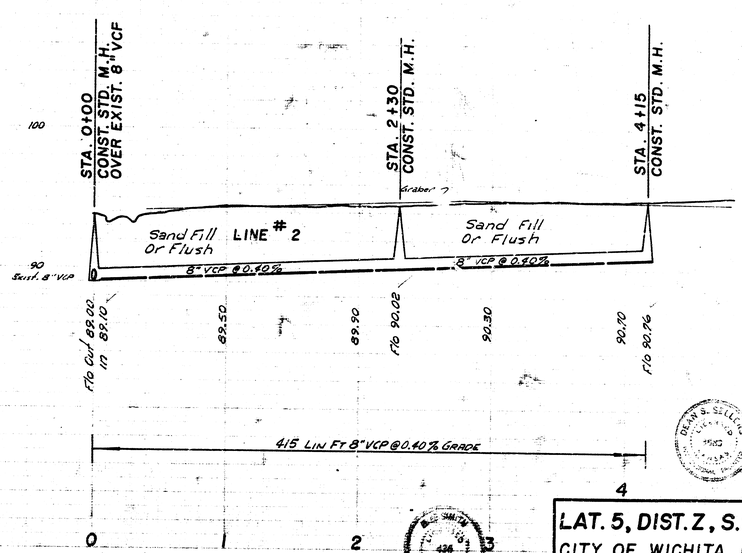

DEAN S. SELLERS
LICENSED
1960
KANSAS

LICENSED
436
KANSAS
PROFESSIONAL ENGINEER

LAT. 5, DIST. Z, S.S. #20
CITY OF WICHITA, KANSAS
B.E. SMITH, CITY ENGINEER
PROJ. NO. C23-112 DATE MARCH 1964