
B.M. 107.56 "d" On N.W. Cor. Conc. Ret. Wall - N.S. Lincoln St. & E.S. R.I.E. Brick Office Building. 50' Lt. of ℄ Sta. 3+09.4 on Lincoln St.

NOTE TO CONTRACTOR

This project will be constructed under the supervision of the CITY ENGINEER conforming to the SPECIFICATIONS of the CITY OF WICHITA. The CONTRACTOR will reimburse the City for all cost of Engineering, Plans and Supervision.

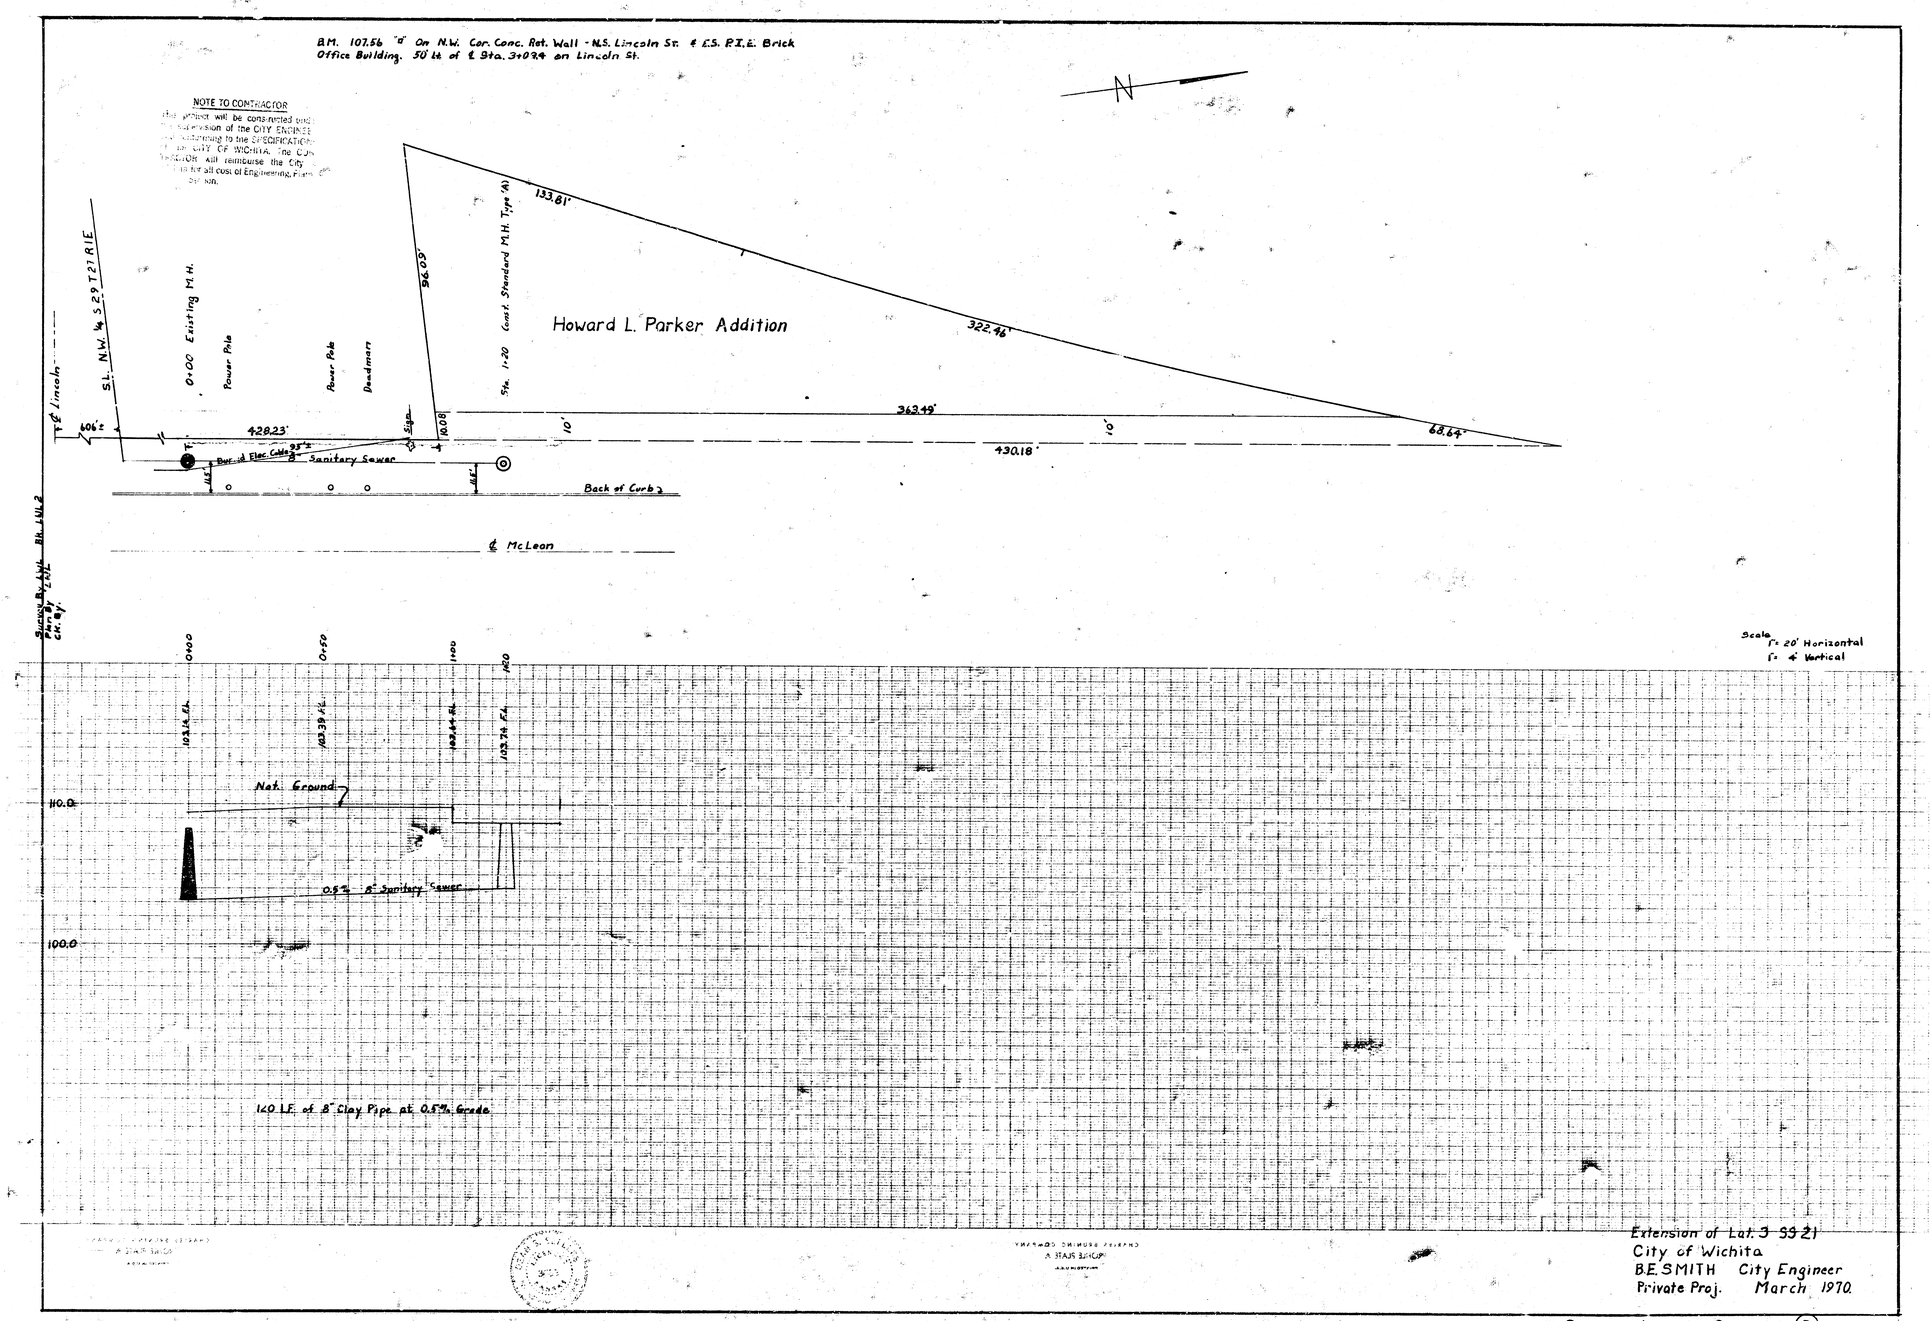

Extension of Lat. 3 S.S 21
City of Wichita
B.E. SMITH City Engineer
Private Proj. March 1970.

e 1 3 (2)