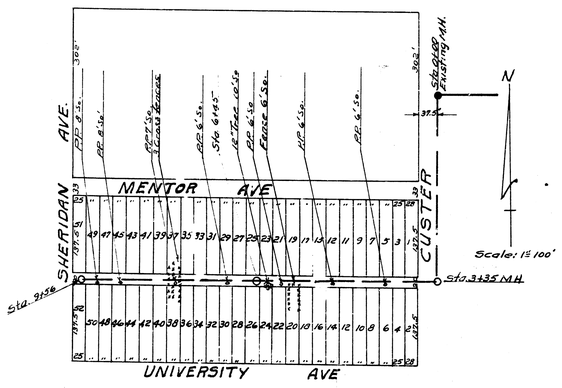

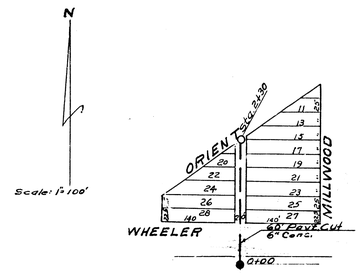

B.M. 114.18 Top MH 0+00 So. Rim.

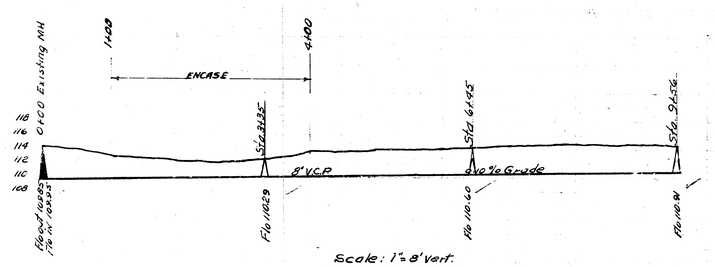

Scale: 1"= 8' Vert.
1"= 80' Horiz.

LAT 29 DIST A SS# 21
CITY OF WICHITA KANSAS
L.K. WHITE CITY ENGINEER
Proj No. C-21-55

B.M. 104.40 So. Rim M.H. 0+00

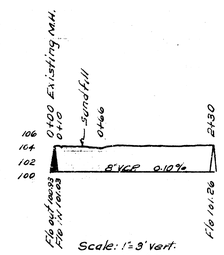

Scale: 1"= 8' Vert.
1"= 80' Horiz.

LAT. T. DIST. E. SS# 21
CITY OF WICHITA KANSAS
L.K. WHITE CITY ENGINEER
Proj No. C-21-67

Date 2-4-52
Drawn by L. McCl.
Checked by
Sheet No. G-1

Date 2-4-52
Drawn by L. McCl.
Checked by
Sheet No. G-1