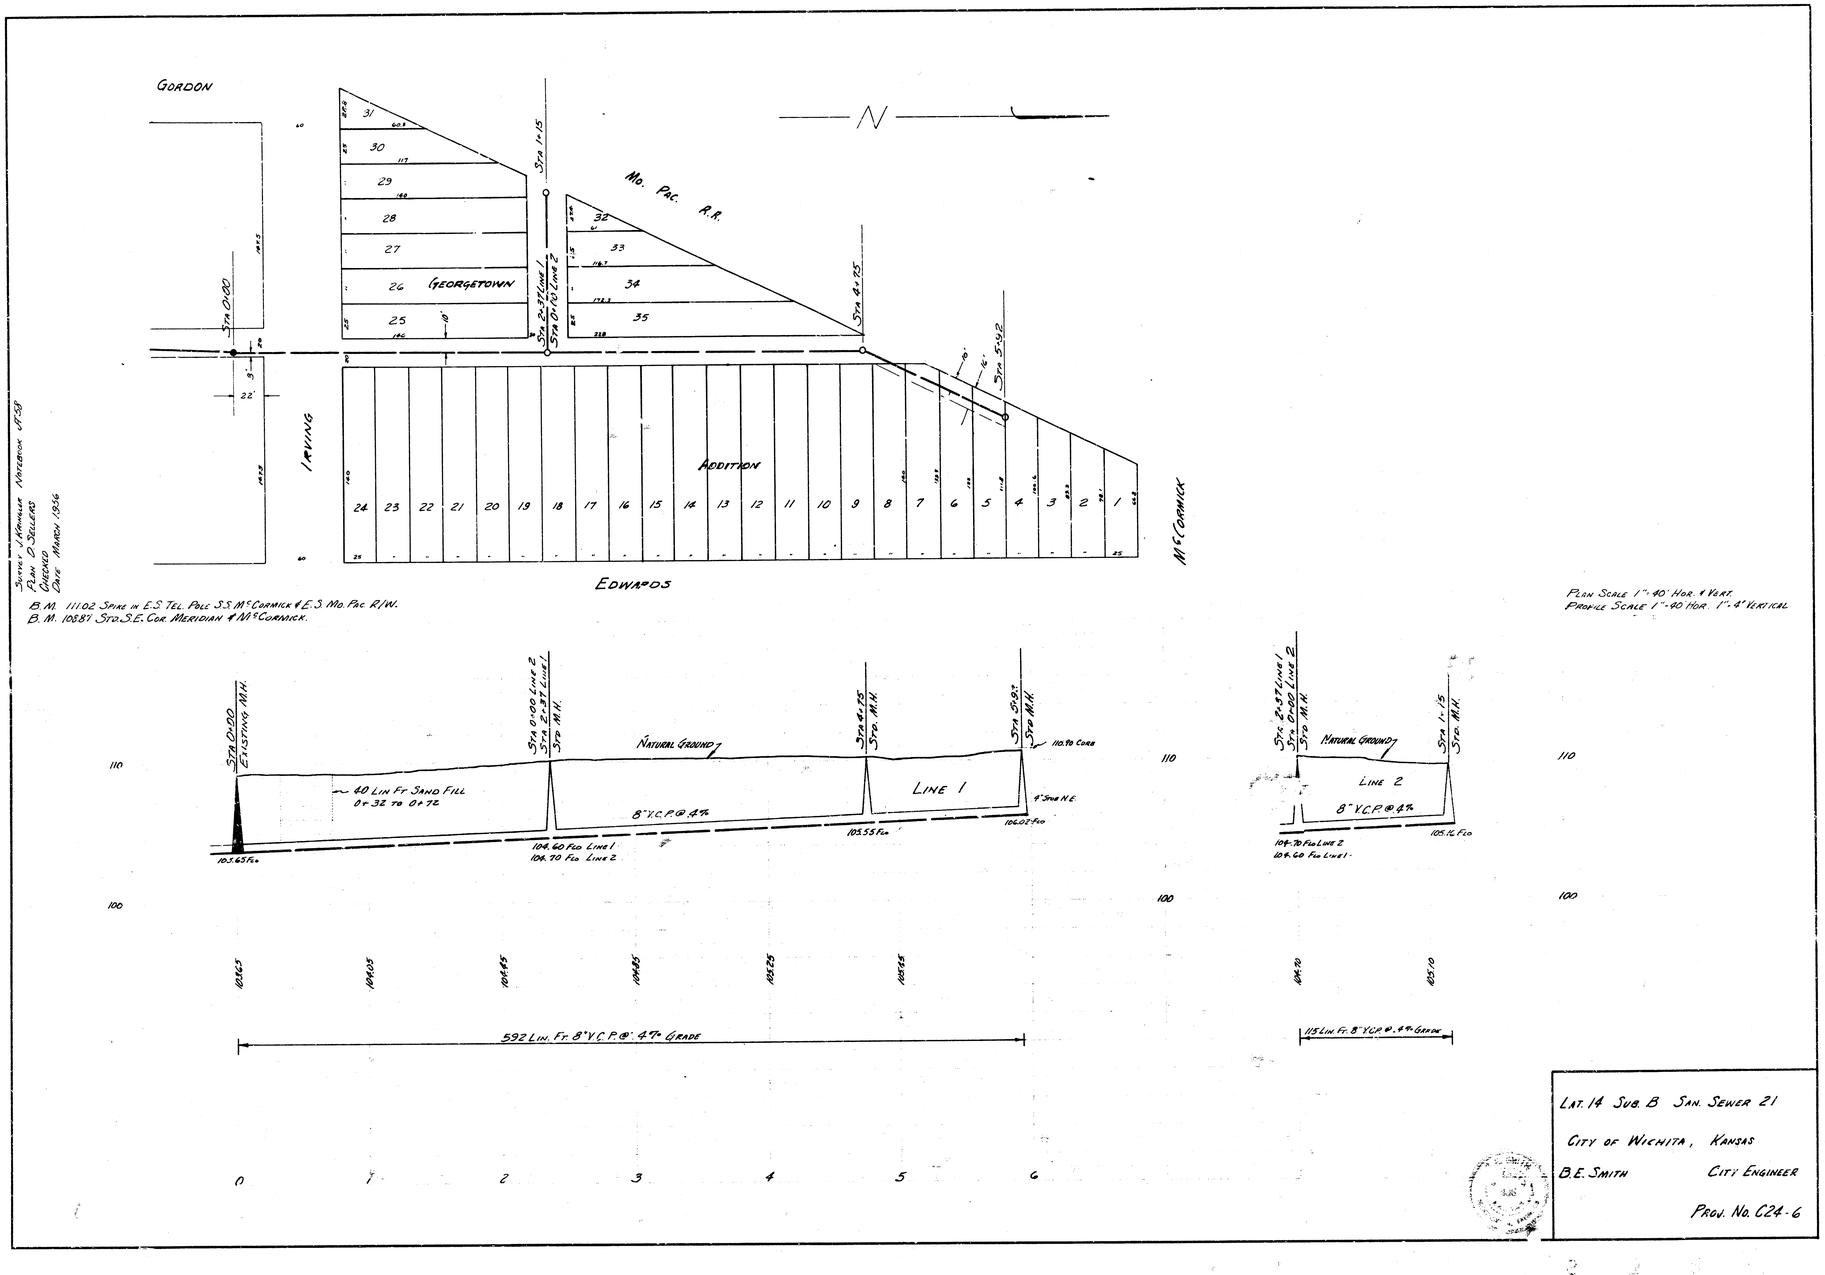

SURVEY J. KRINGER NOTEBOOK JT-58
PLAN D. SELLERS
CHECKED
DATE MARCH 1956

LAT. 14 SUB. B SAN. SEWER 21

CITY OF WICHITA, KANSAS

B.E. SMITH CITY ENGINEER

PROJ. NO. C24-6