


LAT. A, DIST. E , S S #21


WICHITA , KANSAS

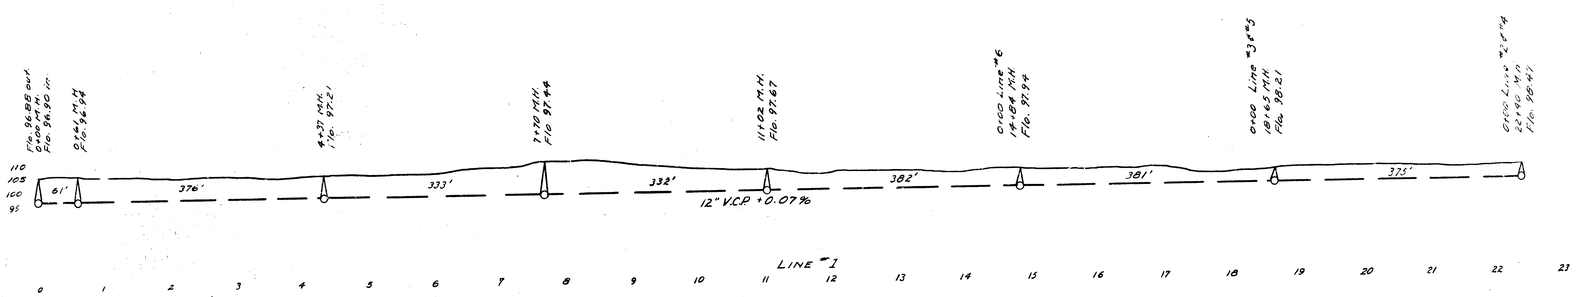


B.M. Std 102.29 S.W. Cor. Wheeler & Seneca

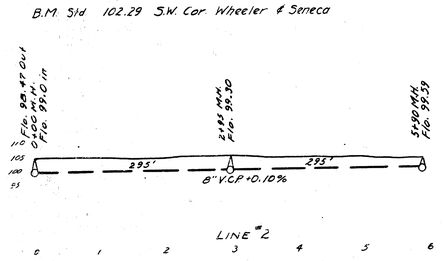

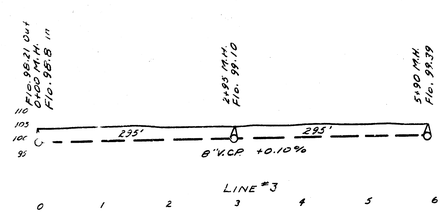

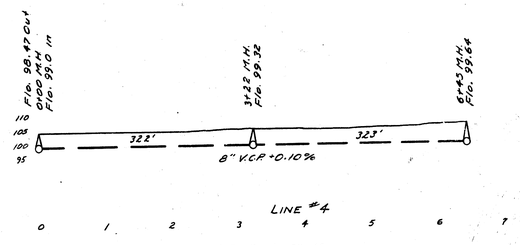

B.M. 105.17 Sp. Nail in P.P. 10' E. of Sta 22+40.

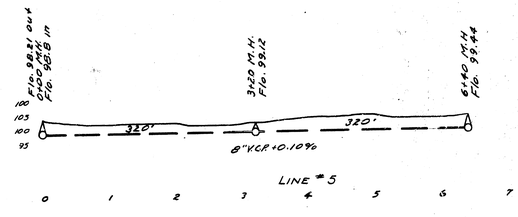


B.M. 106.33 S.W. Cor. (Prop. Iron) Vine & Esthmer (Moehring's) Evans 106.37

B.M. 108.99 Sp. of Nail in P.P. ℄ of May 150' W. of W.L. Vine


B.M. 105.72 Sp. Nail in P.P. N.S. of Esthmer No. of Line #5

B.M. 105.43 S.E. Cor. bk. dr. sill Ho #1876 So. Vine

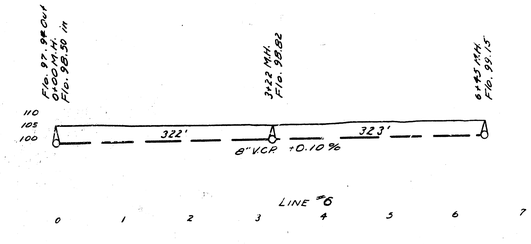

B.M. 106.63 Air Vent in foundation - last Ho. on E.S. Line

LAT. A, DIST. E, S.S. #21
WICHITA , KANSAS

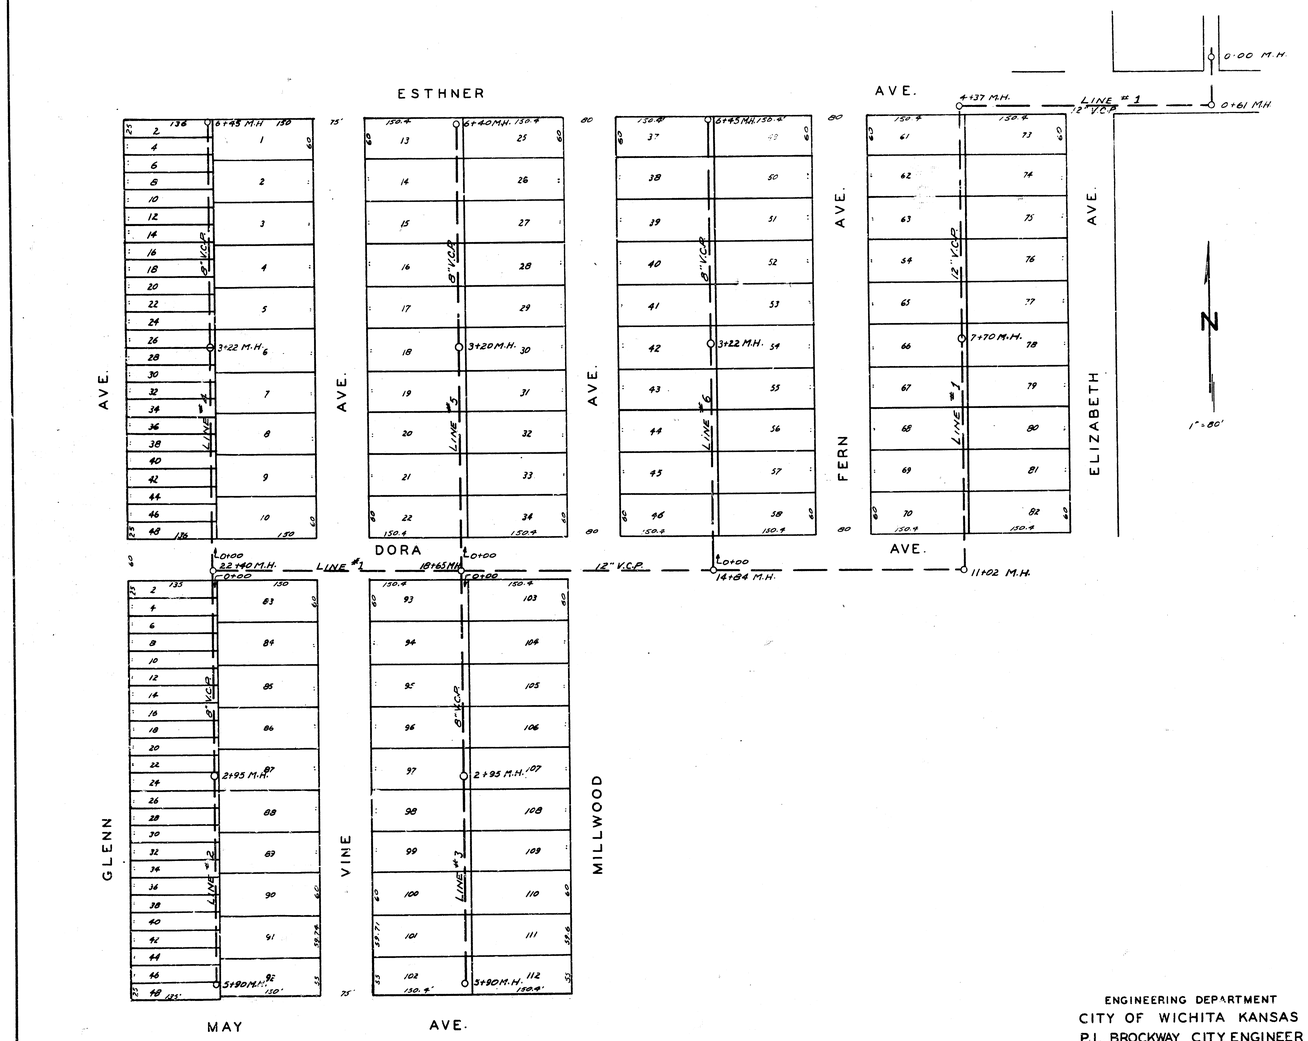

ENGINEERING DEPARTMENT
CITY OF WICHITA KANSAS
P.L. BROCKWAY CITY ENGINEER
B.E. SMITH ENGINEER OF DESIGN
AUG. 1941 DRAWN BY K.G.R.