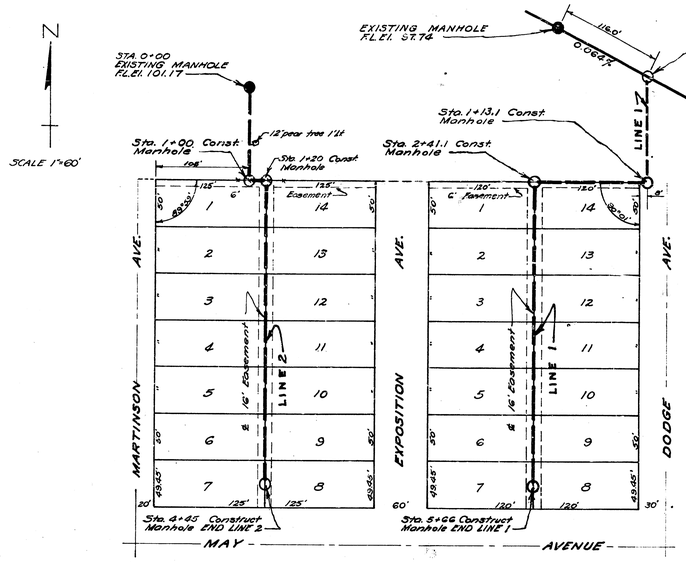

CONC. ENCASEMENT WHERE COVER OVER PIPE IS 24" OR LESS

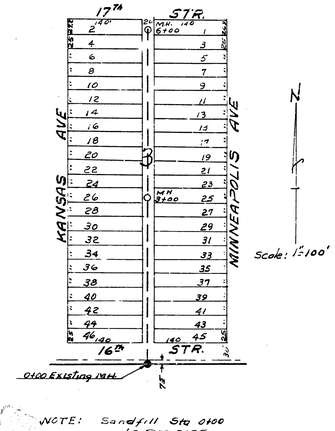

NOTE: Sandfill Sta 0+00 to Sta 0+25

B.M. "T" in Troy fire hydrant N.W. cor. Martinson & Doro El. 107.35

B.M. 3 Rim Manhole Sta 0+00 Line 2 El. 109.81

BM 116.66 E. Rim 14. 10+00

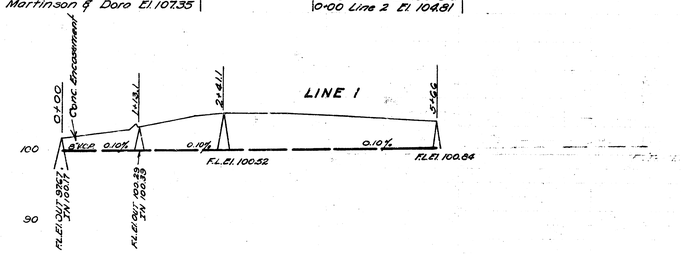

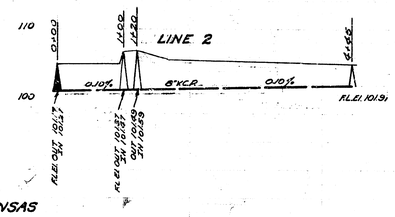

SCALE 1"=80' Horiz.
1"=8' Vert.

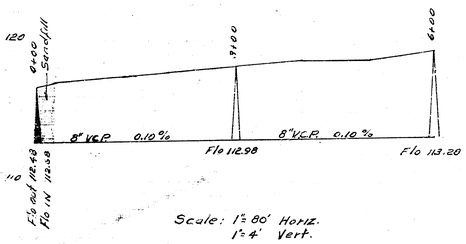

Scale: 1"=80' Horiz.
1"=4' Vert.

LAT. V DIST. MAIN 21
CITY OF WICHITA KANSAS
L.K. WHITE CITY ENGINEER
Proj. No. C-21-74

LAT. 5 DIST. MAIN 12
CITY OF WICHITA KANSAS
L.K. WHITE CITY ENGINEER
Proj. No. C-21-76

Date 10/22/61
Drawn by J.L.A.
Checked by
Note Book No. 80Y 3-3

Date 1-7-58
Drawn by L.H.M.
Checked by
Book No N-17