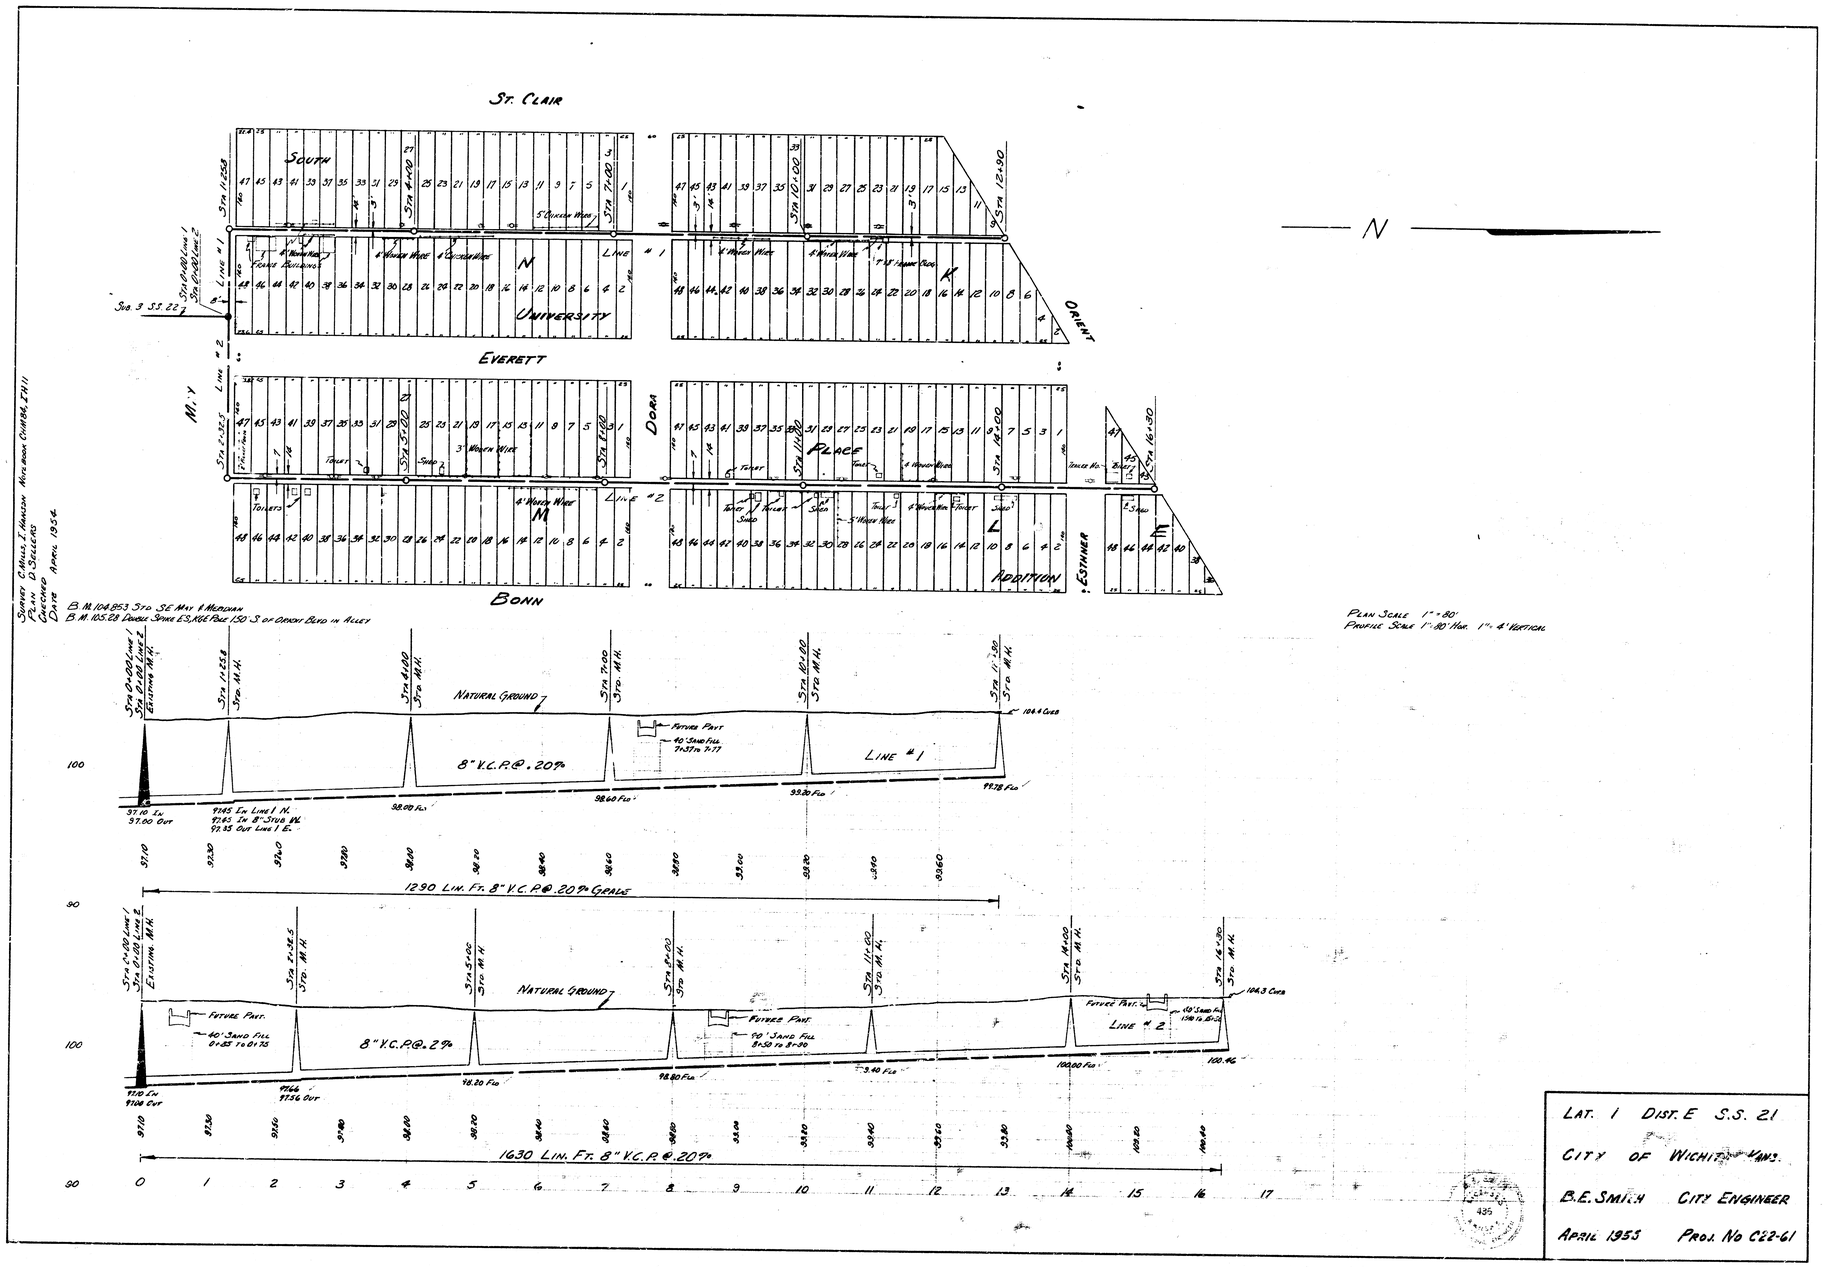
ST. CLAIR
SOUTH
UNIVERSITY
EVERETT
DORA
PLACE
BONN
ADDITION
ESTHER
ORIENT
N
K
M
L
E
LINE #1
LINE #2
M.Y.
N
B.M. 104.853 STD. SE MOR. & MERIDIAN
B.M. 105.28 DANIEL SPIKE E.S. ROE PALE 150' S. OF ORIENT BLVD IN ALLEY
PLAN SCALE 1" = 80'
PROFILE SCALE 1" = 80' HOR. 1" = 4' VERTICAL
NATURAL GROUND
8" V.C.P. @ .20%
LINE #1
1290 LIN. FT. 8" V.C.P. @ .20% GRADE
8" V.C.P. @ .2%
LINE #2
1630 LIN. FT. 8" V.C.P. @ .20%
FUTURE PAVT.
40' SAND FILL
90' SAND FILL
LAT. 1 DIST. E S.S. 21
CITY OF WICHITA, KANS.
B.E. SMITH CITY ENGINEER
APRIL 1955 PROJ. NO. C22-61