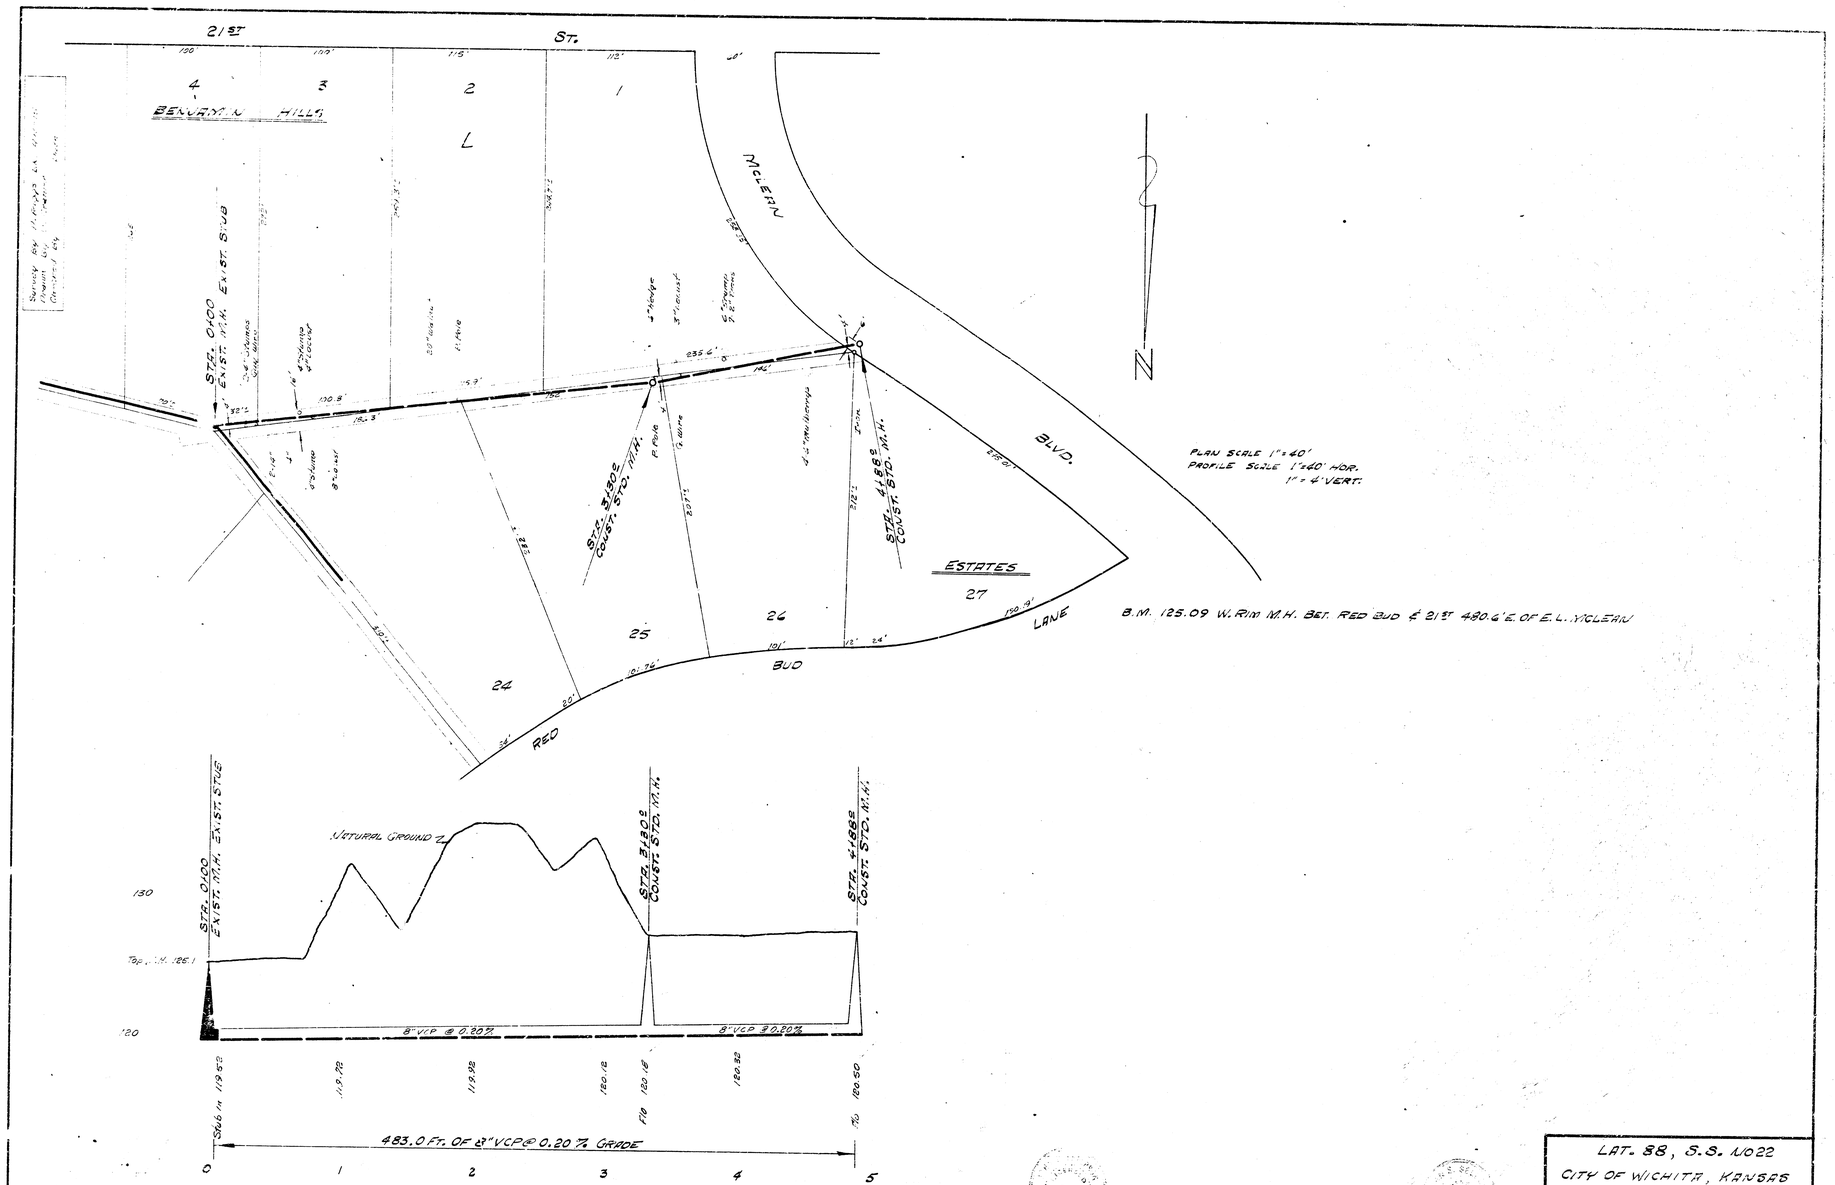

LAT. 88, S.S. NO 22
CITY OF WICHITA, KANSAS
B. E. SMITH, CITY ENGINEER
PROJ. NO. C23-27 DATE JULY 1963