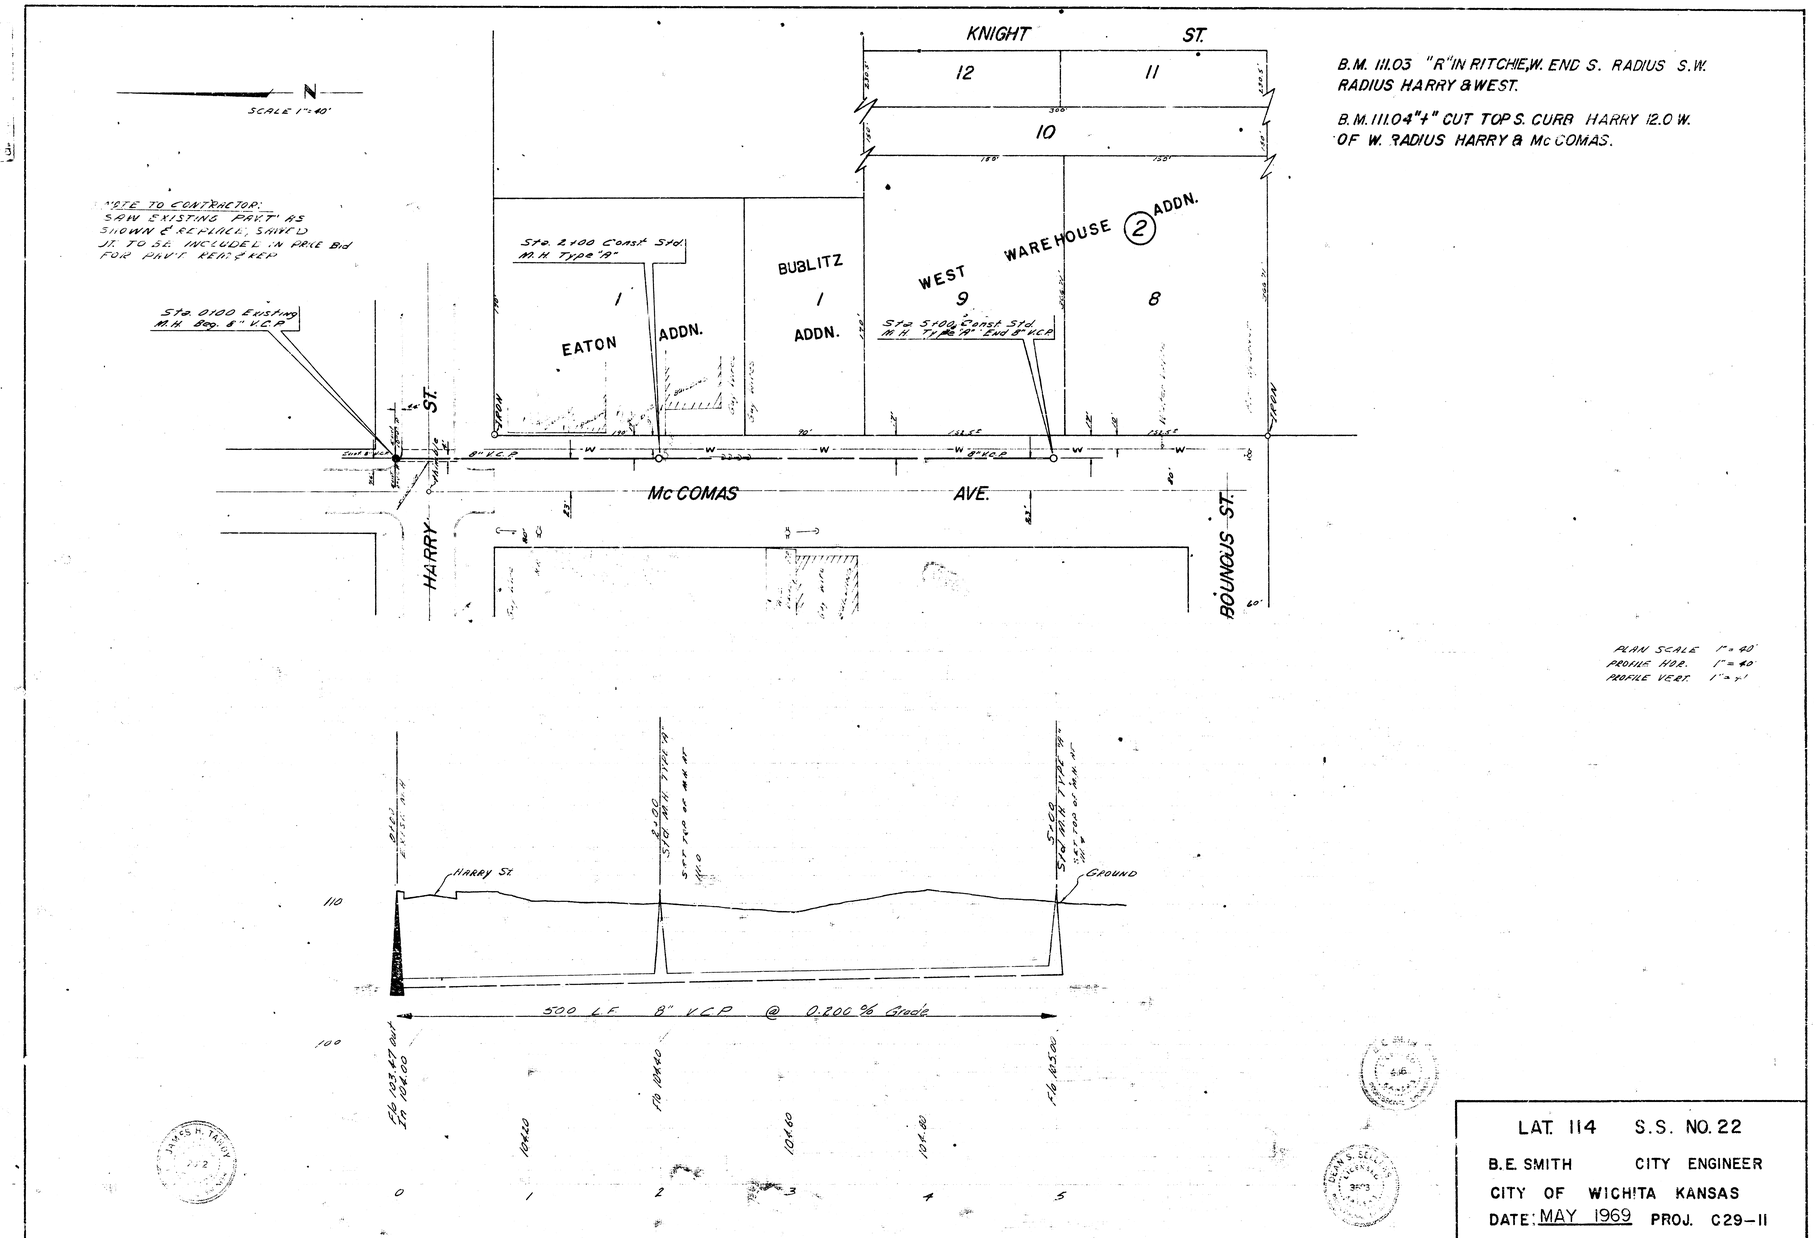

LAT. 114 S.S. NO. 22

B.E. SMITH CITY ENGINEER

CITY OF WICHITA KANSAS

DATE: MAY 1969 PROJ. C29-11