THE CONTRACTOR SHALL BE RESPONSIBLE FOR PRESERVING PROPERTY CORNERS. CONTRACTOR SHALL [illegible] EXPENSE [illegible] ARE [illegible] SHALL BE [illegible] BY A LICENSED SURVEYOR OR A [illegible] ENGINEER IN ACCORDANCE WITH [illegible]

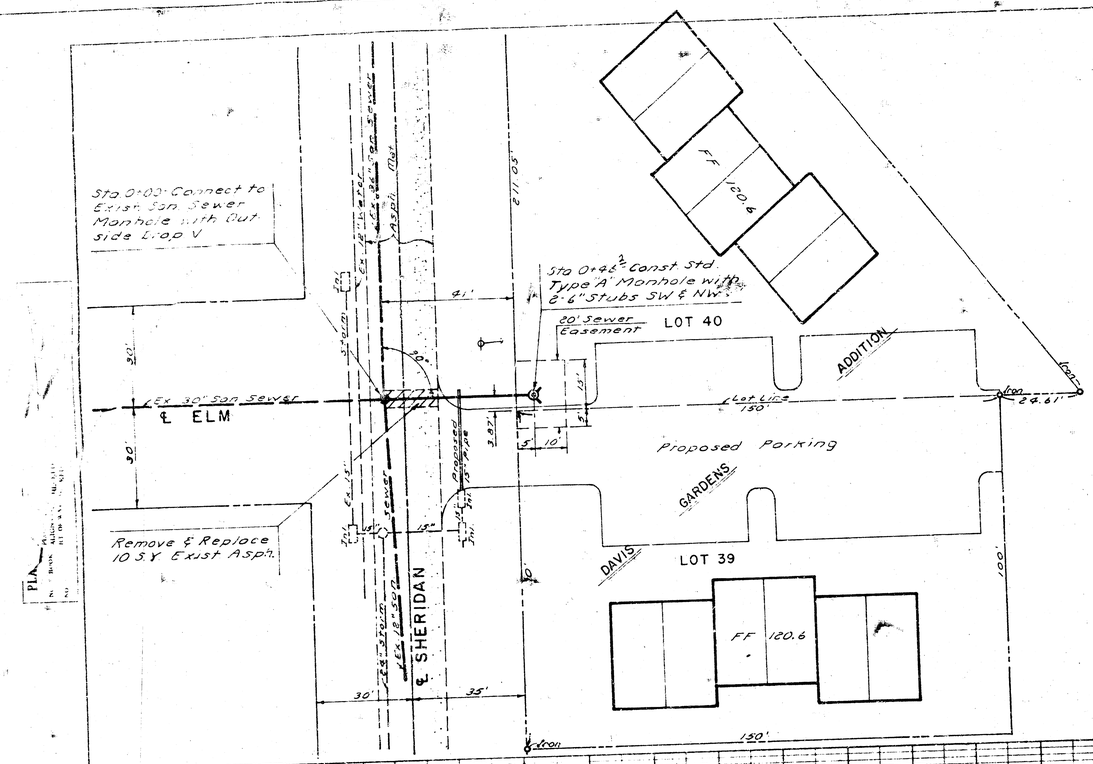


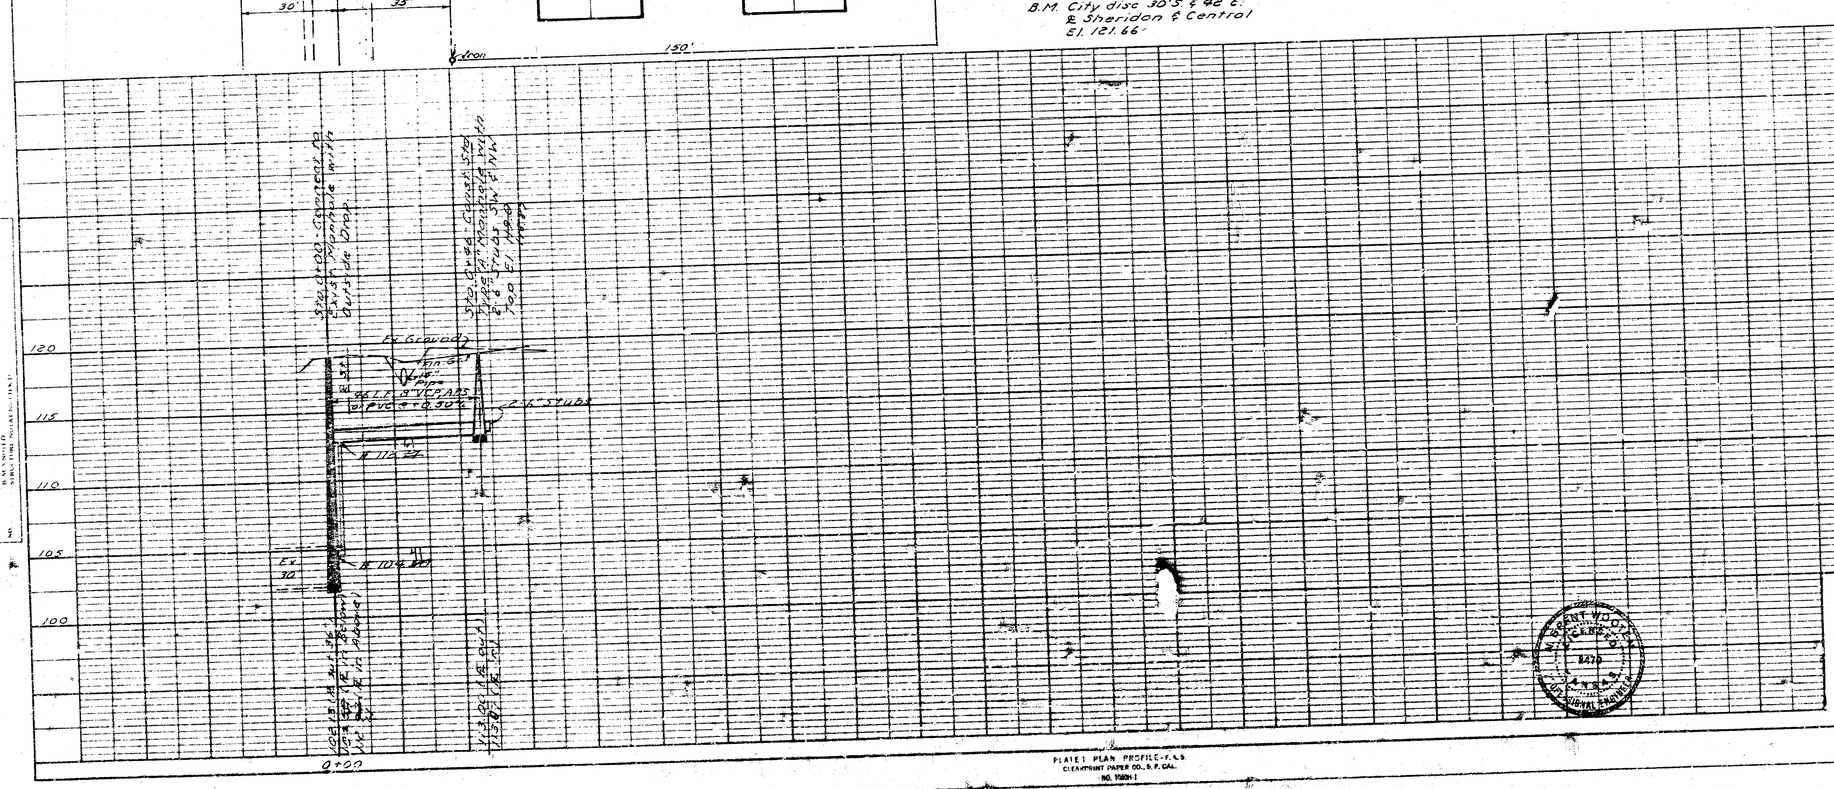


PLAN

| | | |
|---|---|---|
| | | |

PROFILE

| | | |
|---|---|---|
| | | |

LAT. 141 S. S. NO. 22

463-76-245-81251-000-000-001

CITY OF WICHITA DEPARTMENT OF ENGINEERING

DIRECTOR OF ENG. / CITY ENGINEER P. W. BRUGGEMAN

1/1

PLATE 1 PLAN PROFILE - F.L.S.
CLEARPRINT PAPER CO., S. F. CAL.
NO. 1000H-1