

LOCATION MAP
LATERAL 4 SANITARY SEWER 22
CITY OF WICHITA

B.E. SMITH CITY ENGINEER

PROJ. NO 024-49

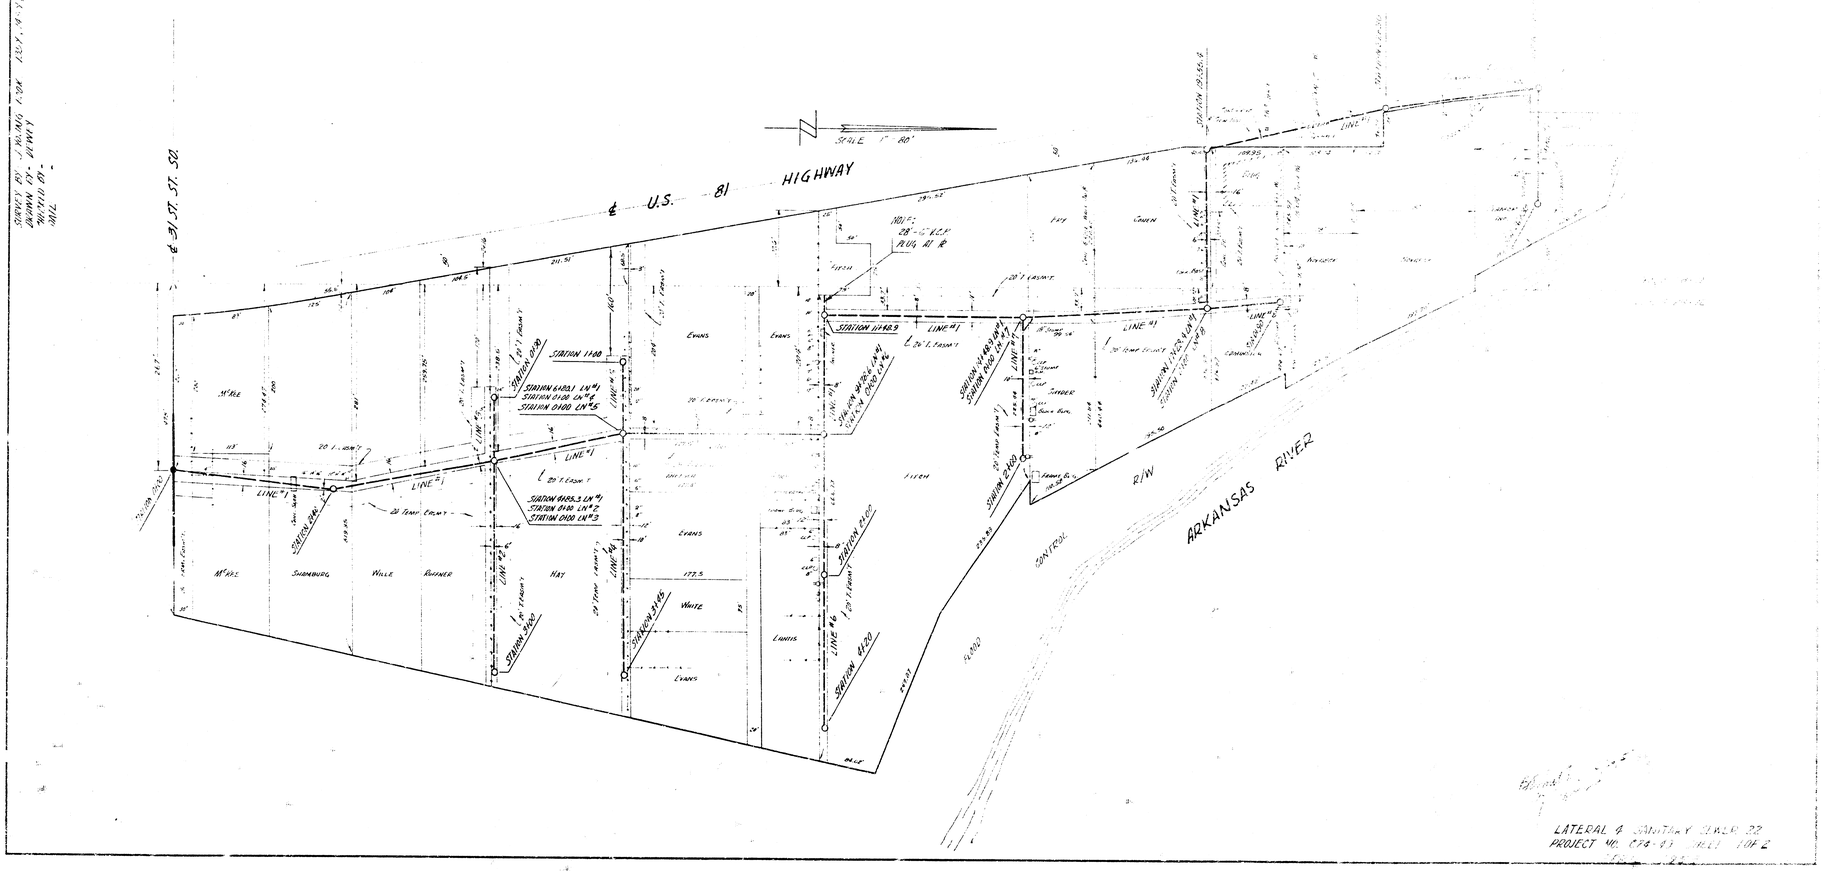

LATERAL 4 SANITARY SEWER 22
PROJECT NO. 024-49 SHEET 1 OF 2

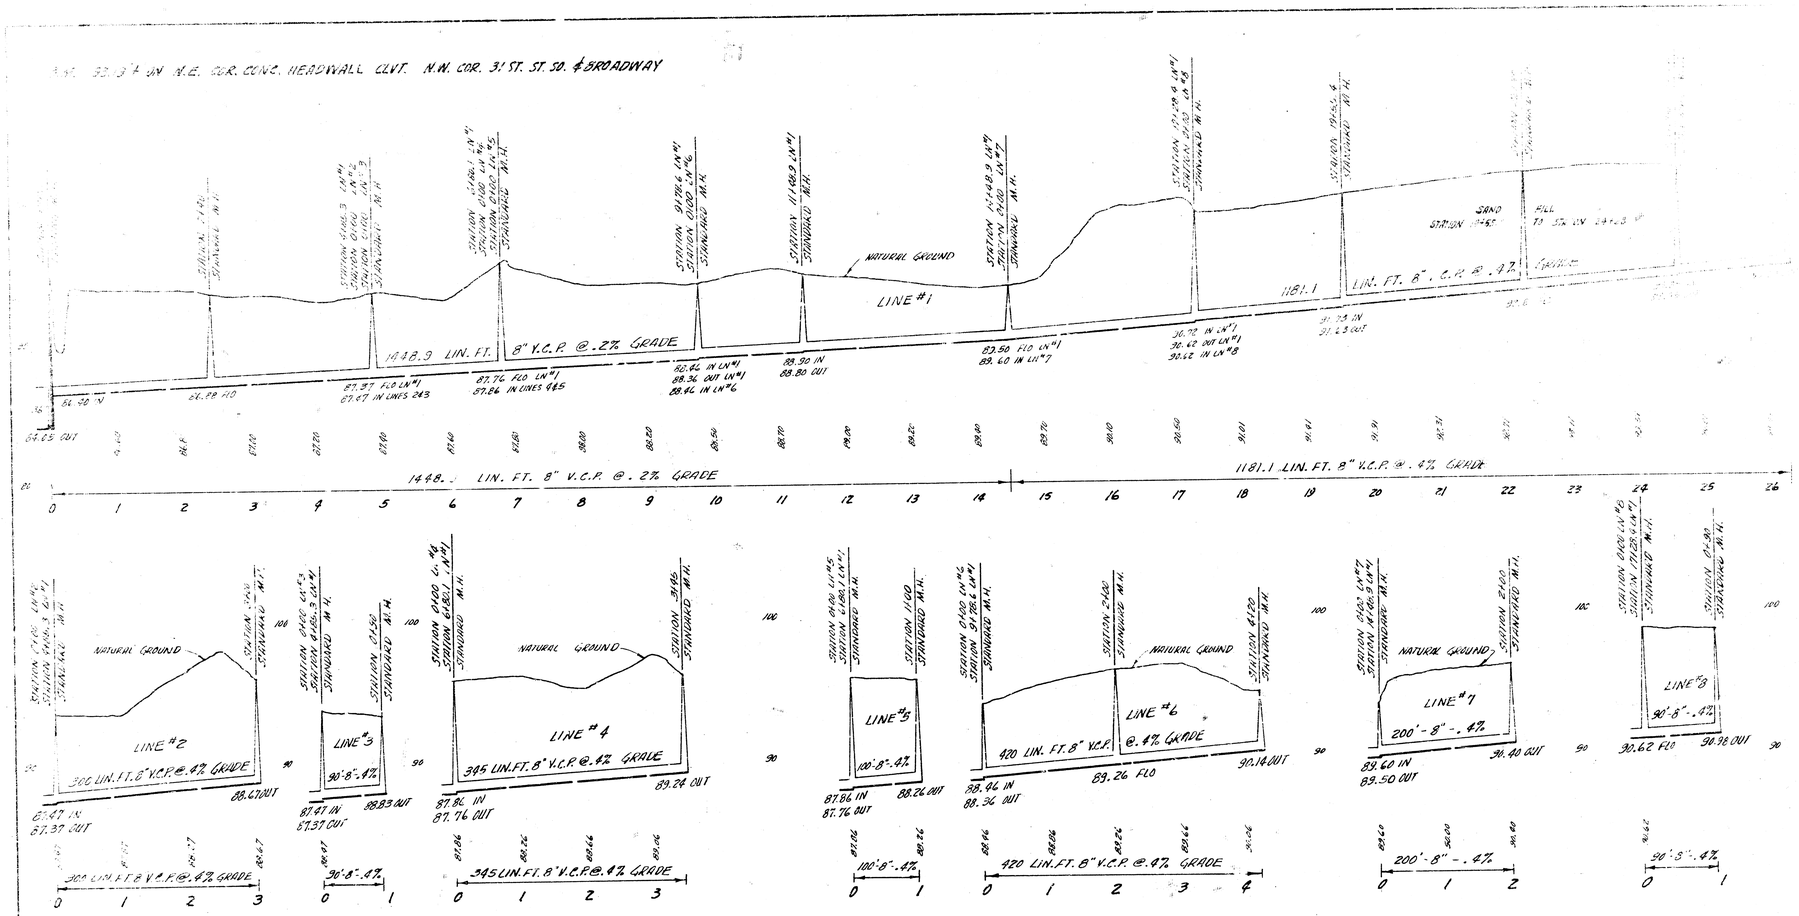

PROFILE SCALE 1"=80' HOR, 1"= 4' VERTICAL

LATERAL 4 SANITARY SEWER 22
PROJ. NO. C24-43 SHEET 2 OF 2