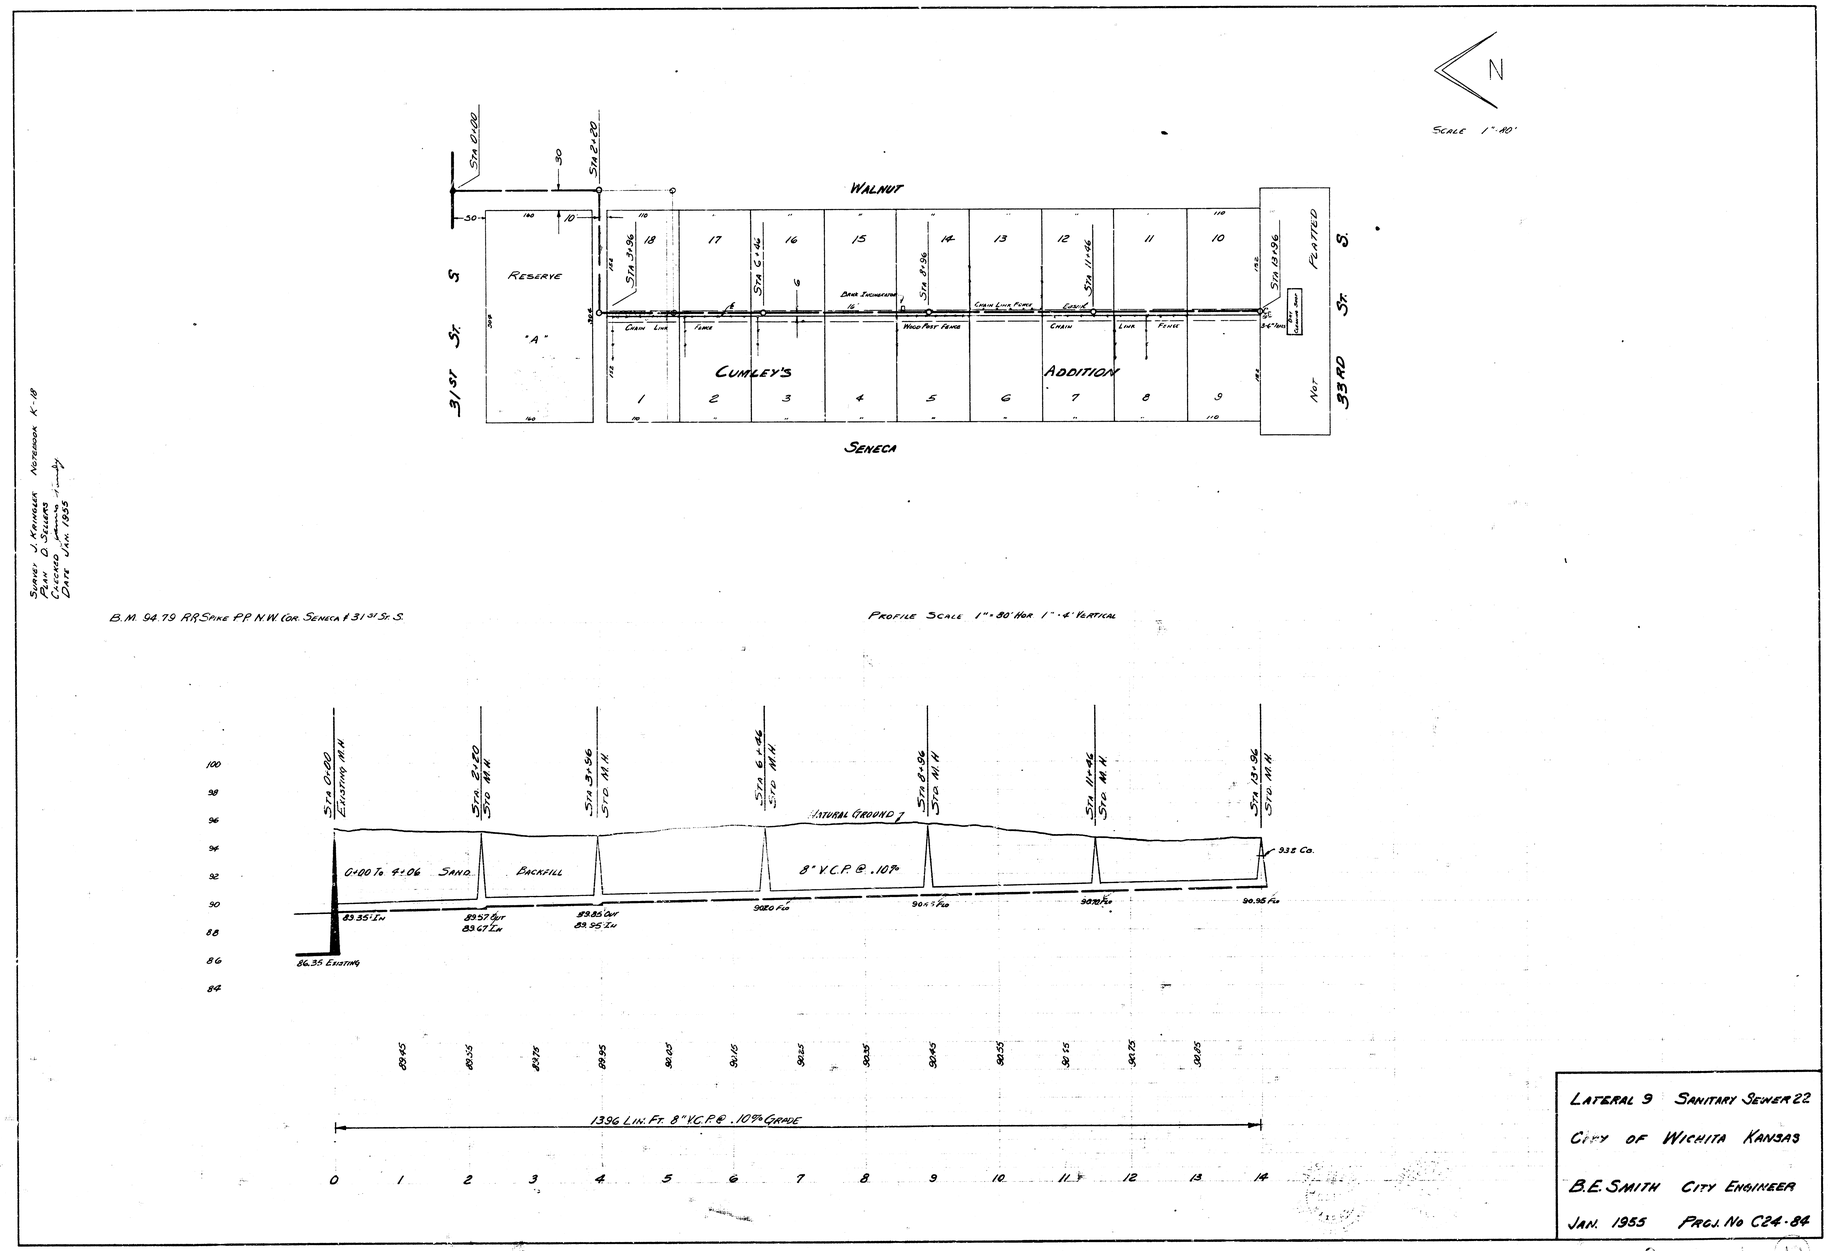

Lateral 9 Sanitary Sewer 22

City of Wichita Kansas

B.E. Smith City Engineer

Jan. 1955 Proj. No C24-84